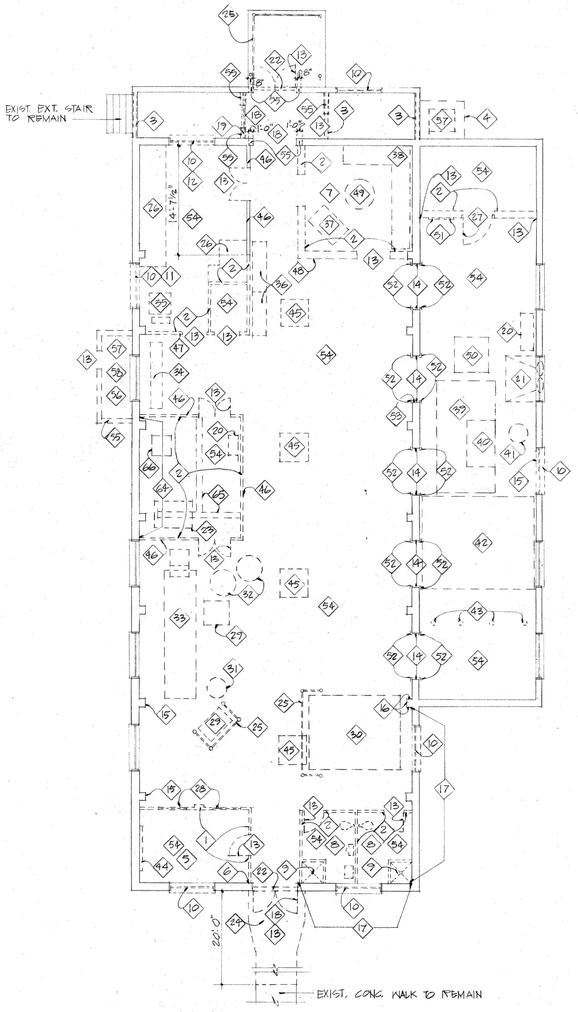

DEMOLITION PLAN
SCALE : 1/8" = 1'-0"

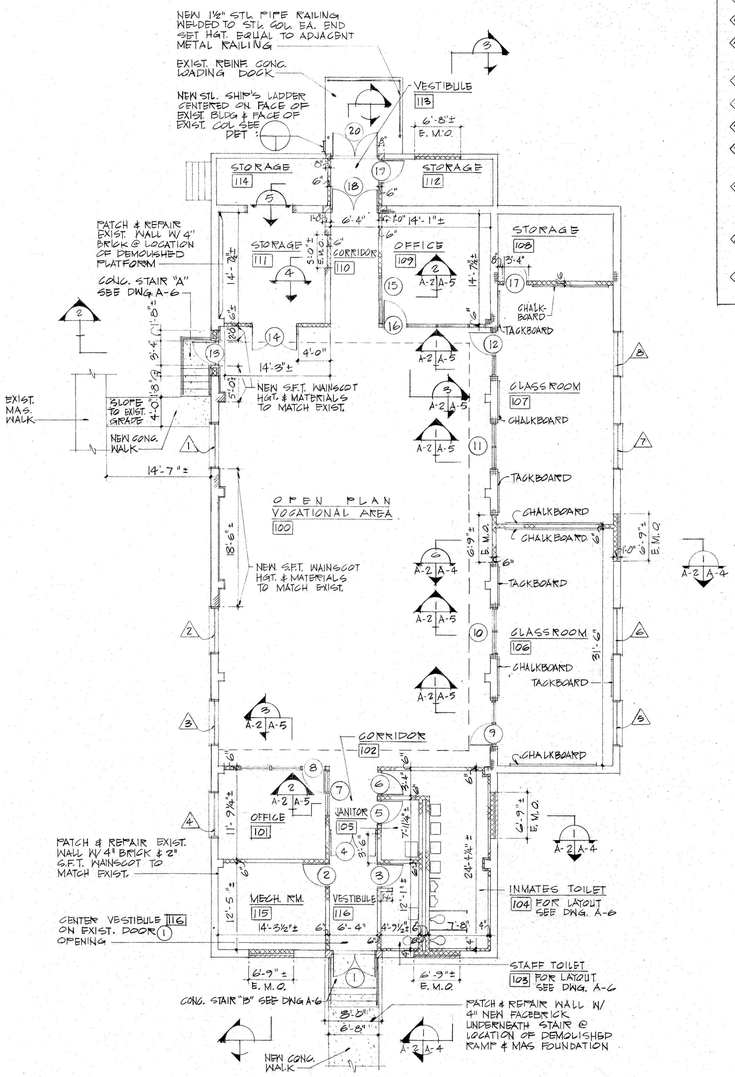

GROUND FLOOR PLAN
SCALE : 1/8" = 1'-0"

NORTH

DEMOLITION NOTES

1. REMOVE EXIST. C.M.U. WALL & S.F.T. WAINSCOT
2. REMOVE EXIST. MASONRY WALL & S.F.T. WAINSCOT
3. REMOVE EXIST. WOOD PARTITION & WD FRAME ABOVE EXIST. MAS. PARTITION
4. REMOVE EXIST. MET ENCLOSURE & STL. & COL.
5. REMOVE EXIST. V.A.T.
6. REMOVE W/ SAWCUT JT. S.F.T. AS REQ'D FULL HGT. OF WAINSCOT TO RECEIVE NEW 6" C.M.U. PARTITION
7. REMOVE EXIST. MET. CEILING & MET. FURRING
8. REMOVE EXIST. TOILET FIXTURES
9. REMOVE EXIST. SHOWER STALL & 6"x3" CONC. CURB
10. REMOVE EXIST. MET. SCREEN, STL WINDW., BRICK SILL & CONC. SILL
11. REMOVE EXIST. MAS. FROM BOTTOM OF EXIST. SILL TO BOTTOM OF EXIST. CONC. SLAB FULL WIDTH OF EXIST. WINDW
12. REMOVE EXIST. MAS. FROM BOTTOM OF EXIST. SILL TO TOP OF EXIST. CONC. SLAB FULL WIDTH OF EXIST. WINDW
13. REMOVE EXIST. WD. DOOR & FRAME
14. REMOVE EXIST. S.F.T. AT WALL FACE INDICATED ONLY. SEE DET. 1/A-2
15. REMOVE W/ SAWCUT JT. & S.F.T. FULL HGT. OF WAINSCOT FOR NEW 6" C.M.U. PARTITION
16. REMOVE CEMENTITIOUS WAINSCOT SURROUNDING MASONRY PIER
17. REMOVE S.F.T. WAINSCOT
18. REMOVE EXIST. WIRE MESH SCREEN, STL. BARS & STL. FRAME
19. REMOVE EXIST. WIRE MESH SCREEN & STL. FRAME ABOVE EXIST. MAS. WALL
20. REMOVE EXIST. STAINLESS STL. SINK
21. REMOVE EXIST. MET. CANOPY & FAN
22. REMOVE 7" WIDE x 6'-0" LONG EXIST. CONC. SLAB
23. REMOVE EXIST. LIQUID PROCESSOR
24. REMOVE EXIST. CONC. & MAS. RAMP, STL. RAILING & CONC. & MAS. FOUNDATION
25. REMOVE EXIST. MET. RAILING
26. REMOVE EXIST. CONC. & MAS. PLATFORM
27. REMOVE EXIST. STL. & WOOD DOOR & FRAME
28. REMOVE EXIST. WD. WINDOW
29. REMOVE EXIST. 5'-0"x5'-0"x5'-0" MET. FOOD PROCESSING MACHINE W/ MOTOR
30. REMOVE EXIST. 11'-6" HIGH x 16'-0" x 10'-0" MET. OVEN & DUCTS TO ROOF
31. REMOVE EXIST. 5'-0" ø x 5'-0" HIGH MET. MIXING MACHINE
32. REMOVE EXIST. 4'-0" ø MET. VAT
33. REMOVE EXIST. MET. BREAD MAKING MACHINE WITH ALL COMPONENTS SEE ELEV. : 2/A-2
34. REMOVE EXIST. 12'-0" HIGH x 8'-0" LONG x 6'-1" DEEP MET. FOOD EQUIPMENT
35. REMOVE EXIST. 5'-0"x5'-0"x3'-0" MET. FLOUR OUTFIT W/ MOTOR & MET. DUCT TO ROOF
36. REMOVE EXIST. 3'-0" WIDE x 9'-0" LONG MET. STEAM TABLES
37. REMOVE EXIST. MET. DISHWASHER
38. REMOVE EXIST. MET. BREAD STORAGE RACK, CABINET, RANGE & (3) SERVING TRAYS
39. REMOVE (15) EXIST. 4'-0"x3'-0"x7'-0" HIGH MET. RACKS
40. REMOVE (3) EXIST. MET. CARTS.
41. REMOVE EXIST. 6'-0" HIGH MET. BLENDER
42. REMOVE EXIST. 7'-0" HIGH WALK-IN FREEZERS
43. REMOVE EXIST. 3" ø x 1'-6" STL. PIPE
44. REMOVE EXIST. 1'-0" x 6'-0" WOOD PANEL
45. REMOVE EXIST. 4'-0"x4'-0" MET. CIELING FAN, FAN ENCLOSURE & DUCT TO ROOF
46. REMOVE EXIST. ¼"x4" MET. PL. ENTIRE LENGTH OF WALL
47. REMOVE EXIST. 2½"x4"x4'-0" HIGH MET. PL.
48. REMOVE EXIST. 2'-0"x2'-0"x4'-0" HIGH MET. PL.
49. REMOVE EXIST. 3'-0" ø MET. DUCT TO ROOF

DEMOLITION NOTES (CONT.)

50. REMOVE EXIST. 2'-0"x3'-0" MET. DUCT TO ROOF
51. REMOVE (2) EXIST. 1'-0"x3'-0" WOOD PANELS
52. REMOVE EXIST. 3"x3"x8'-0" HIGH STL. ∠
53. REMOVE EXIST. MET. BRACKET
54. REMOVE EXIST. ASBESTOS CEILING, LATH, INSULATION & MET. FURRING
55. REMOVE EXIST. MAS. WALL
56. REMOVE EXIST. CONC. SLAB
57. REMOVE EXIST. COMPRESSOR
58. REMOVE EXIST. WOOD BEAMS & CORRUGATED ASBESTOS ROOFING
59. REMOVE EXIST. ASPHALT SHINGLES, MET. FLASHING, MET. GUTTER & MET. DOWNSPOUTS
60. REMOVE EXIST. BUILT-UP ROOFING, GRAVEL, CONC. SLAB, MET. DECK & STL. JOISTS & MET. FLASHING
61. REMOVE EXIST. WD. BEAMS, WD. DECK, BUILT-UP ROOF & GRAVEL
62. REMOVE EXIST. BUILT-UP ROOFING, GRAVEL, RIGID INSUL. & MET. FLASHING
63. REMOVE EXIST. MET. GRAVEL STOP, MET. GUTTER, MET. DOWNSPOUT, WD FASCIA & WD FRAMING
64. REMOVE EXIST. CEMENTITIOUS COATING FLOOR TO CEILING
65. REMOVE EXIST. MET. DUCT. ABOVE
66. REMOVE EXIST. MET. RACK

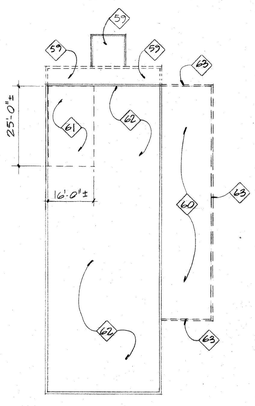

ROOF DEMOLITION PLAN
SCALE : 1" = 20'-0"

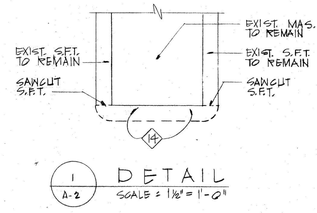

1/A-2 DETAIL
SCALE : 1½" = 1'-0"

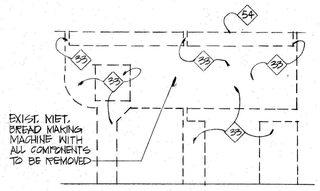

2/A-2 ELEVATION
NOT TO SCALE

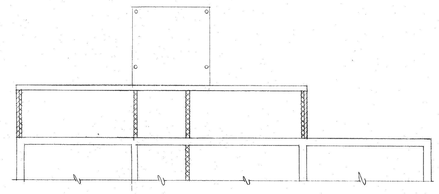

PARTIAL UPPER LEVEL PLAN
SCALE : 1/8" = 1'-0"

	DESIGNED		
	DRAWN		
	CHECKED		
	CERTIFICATION	REVISION DATE DESCRIPTION	BY APP.
		PROJECT DRAWINGS	DRAWING NO.
		LORTON PERMANENT IMPROVEMENTS	
		DEPARTMENT OF CORRECTIONS, LORTON, VA.	
ASSISTANT DIRECTOR FOR BUREAU OF DESIGN AND ENGINEERING	REGISTRATION NO.	AUSTIN L. SPRIGGS ASSOCIATES	
DATE	ARCHITECT	433 MASSACHUSETTS AVENUE, N.W., WASHINGTON, D.C. 20001	
		GOVERNMENT OF THE DISTRICT OF COLUMBIA	PROJECT No. C-1011
DATE	DATE	DEPARTMENT OF GENERAL SERVICES	DATE
			SHEET ___ OF ___

N7517