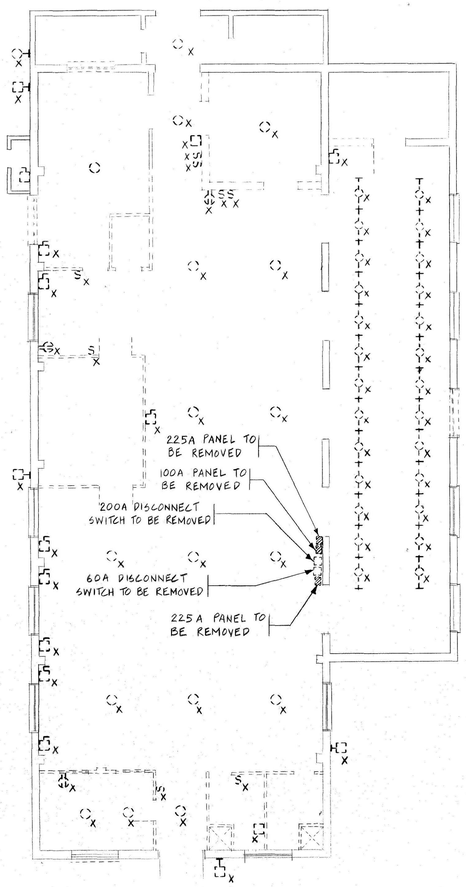

GROUND FLOOR PLAN - DEMOLITION
SCALE: 1/8"= 1'-0"

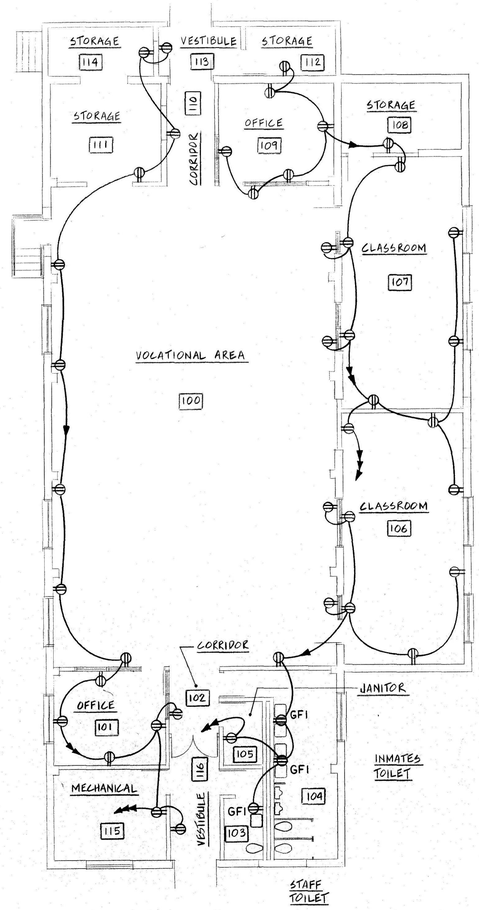

GROUND FLOOR PLAN - POWER
SCALE: 1/8"= 1'-0"

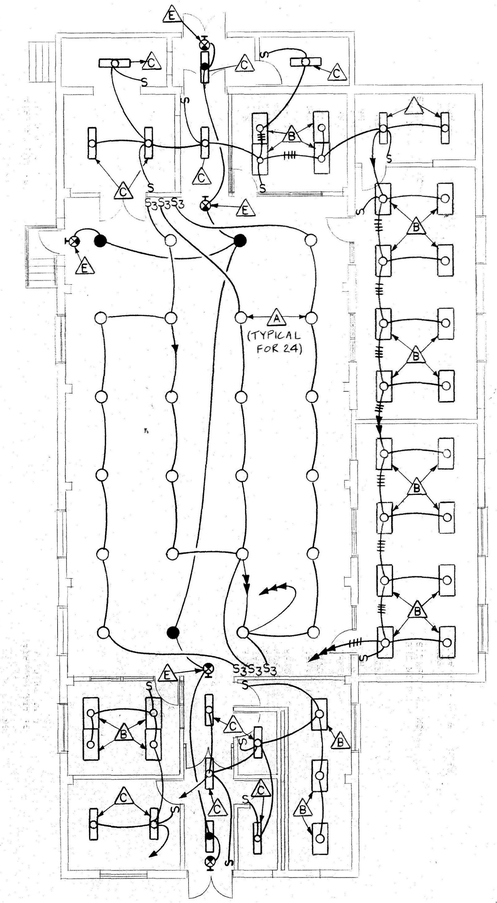

GROUND FLOOR PLAN - LIGHTING
SCALE: 1/8"= 1'-0"

	DESIGNED		
	DRAWN		
	CHECKED		
	CERTIFICATION	REVISION DATE DESCRIPTION	BY APP.
		PROJECT DRAWINGS	
		LORTON IMPROVEMENTS-CENTRAL FACILITY CIVIL ACTION DEPARTMENT OF CORRECTIONS, LORTON, VA.	DRAWING NO. E-1
ASSISTANT DIRECTOR FOR BUREAU OF DESIGN AND ENGINEERING	REGISTRATION NO. ____ DATE ____	AUSTIN L. SPRIGGS ASSOCIATES 433 MASSACHUSETTS AVENUE, N.W., WASHINGTON, D.C. 20001	
	ARCHITECT	GOVERNMENT OF THE DISTRICT OF COLUMBIA	PROJECT No. C-1011
DATE ____	DATE ____	DEPARTMENT OF GENERAL SERVICES	DATE ____ SHEET ___ OF ___