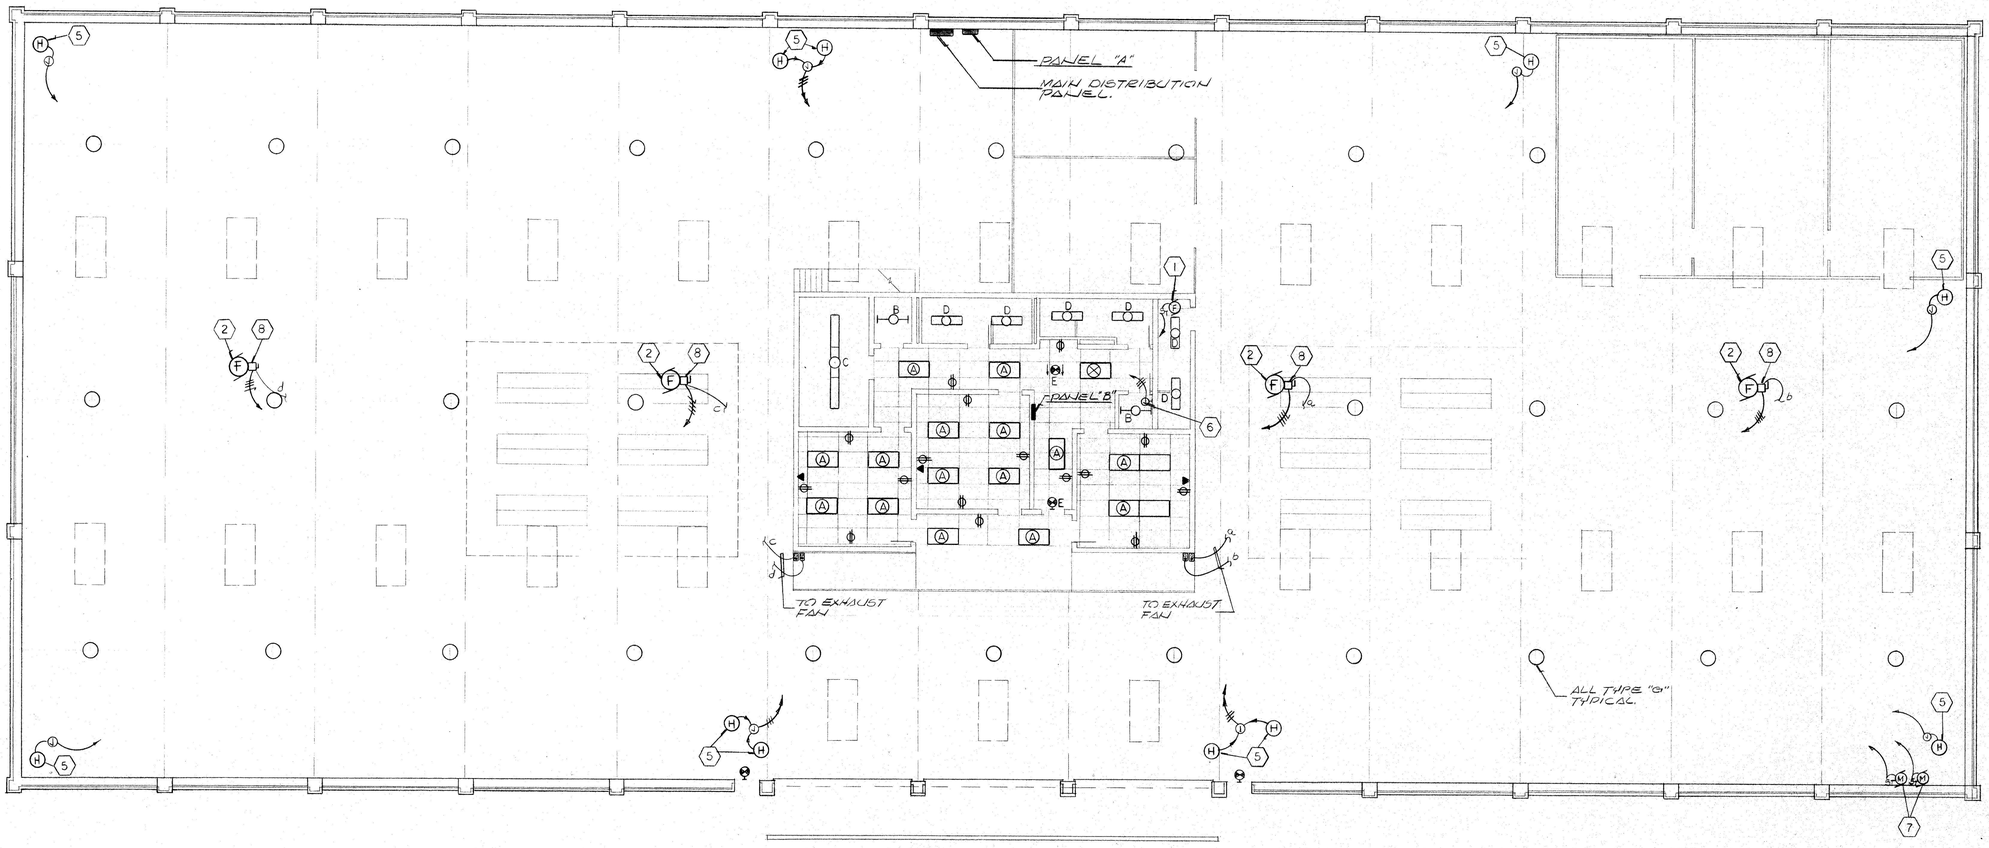

GROUND FLOOR PLAN

SCALE: 1/8"=1'-0"

LIGHTING FIXTURE SCHEDULE

FIXT TYPE	MANUFACTURER CAT No.	LAMP	MOUNTING	REMARKS
A	KEYSTONE #	4-40W-FL	/	
B	KEYSTONE #	2-40W-FL	SURFACE	
C	KEYSTONE #	2-40W-FL	SURFACE	
D	KEYSTONE #	2-40W-FL	SURFACE	
E	PRESCOLITE #	INCLUDED	UNIVERSAL	
G	MILLER #	1-400W-MH	PENDANT	
H	KEYSTONE #	2-75W-FL	SURFACE	
I				

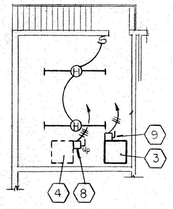

MEZZANINE FLOOR PLAN

SCALE: 1/8"=1'-0"

Bobes, Lorente and Associates, Inc.
Consulting Engineers (301) 230-2682
5020 Nicholson Court Suite 208
KENSINGTON, MARYLAND 20895

CHIEF BUREAU OF BUILDING CONSTRUCTION SERVICES

DATE _____

DESIGNED
DRAWN
CHECKED

CERTIFICATION

REGISTRATION NO.
DATE _____

ARCHITECT
DATE _____

REVISION	DATE	DESCRIPTION	BY	APP.

PROJECT DRAWINGS

DRAWING NO.

RELOCATION OF COMMISSARY
LORTON, VIRGINIA

deupi and associates
ARCHITECTS - SPACE PLANNERS - INTERIOR DESIGNERS
1101 17th street,n.w.,washington,d.c. 20036 telephone(202) 872-8020

GOVERNMENT OF THE DISTRICT OF COLUMBIA
DEPARTMENT OF PUBLIC WORKS

PROJECT NO C-17
DATE
SHEET OF
E-1

1"-10' 1"-20' 1"-30' 1"-40' 1"-50' 1"-100' 1"-200' 1"-400' 3"-1' 1 1/2"-1' 1"-1' 3/4"-1' 1/2"-1' 3/8"-1' 1/4"-1' 3/16"-1' 1/8"-1' 1/16"-1' 1/32"-1'