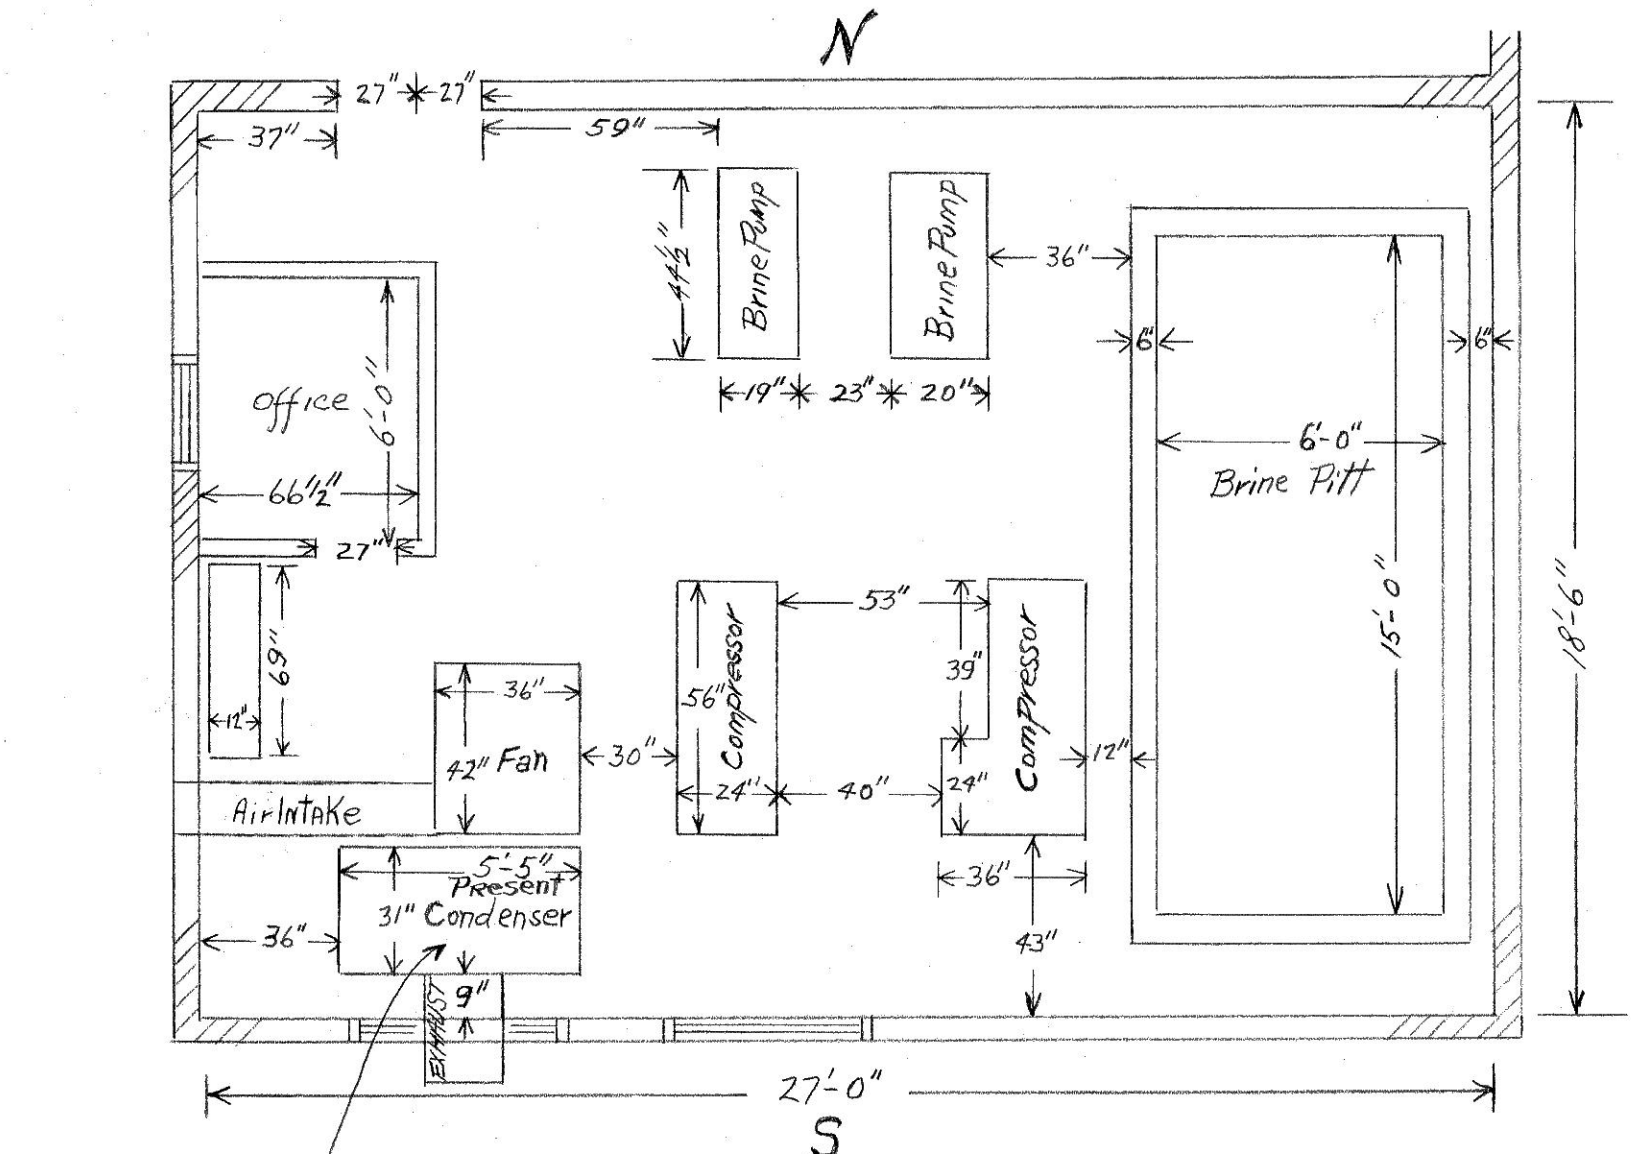

Present Condenser To Be Removed

Floor Plan of Ice House in The Commissary Bldg

CEN-ND-04