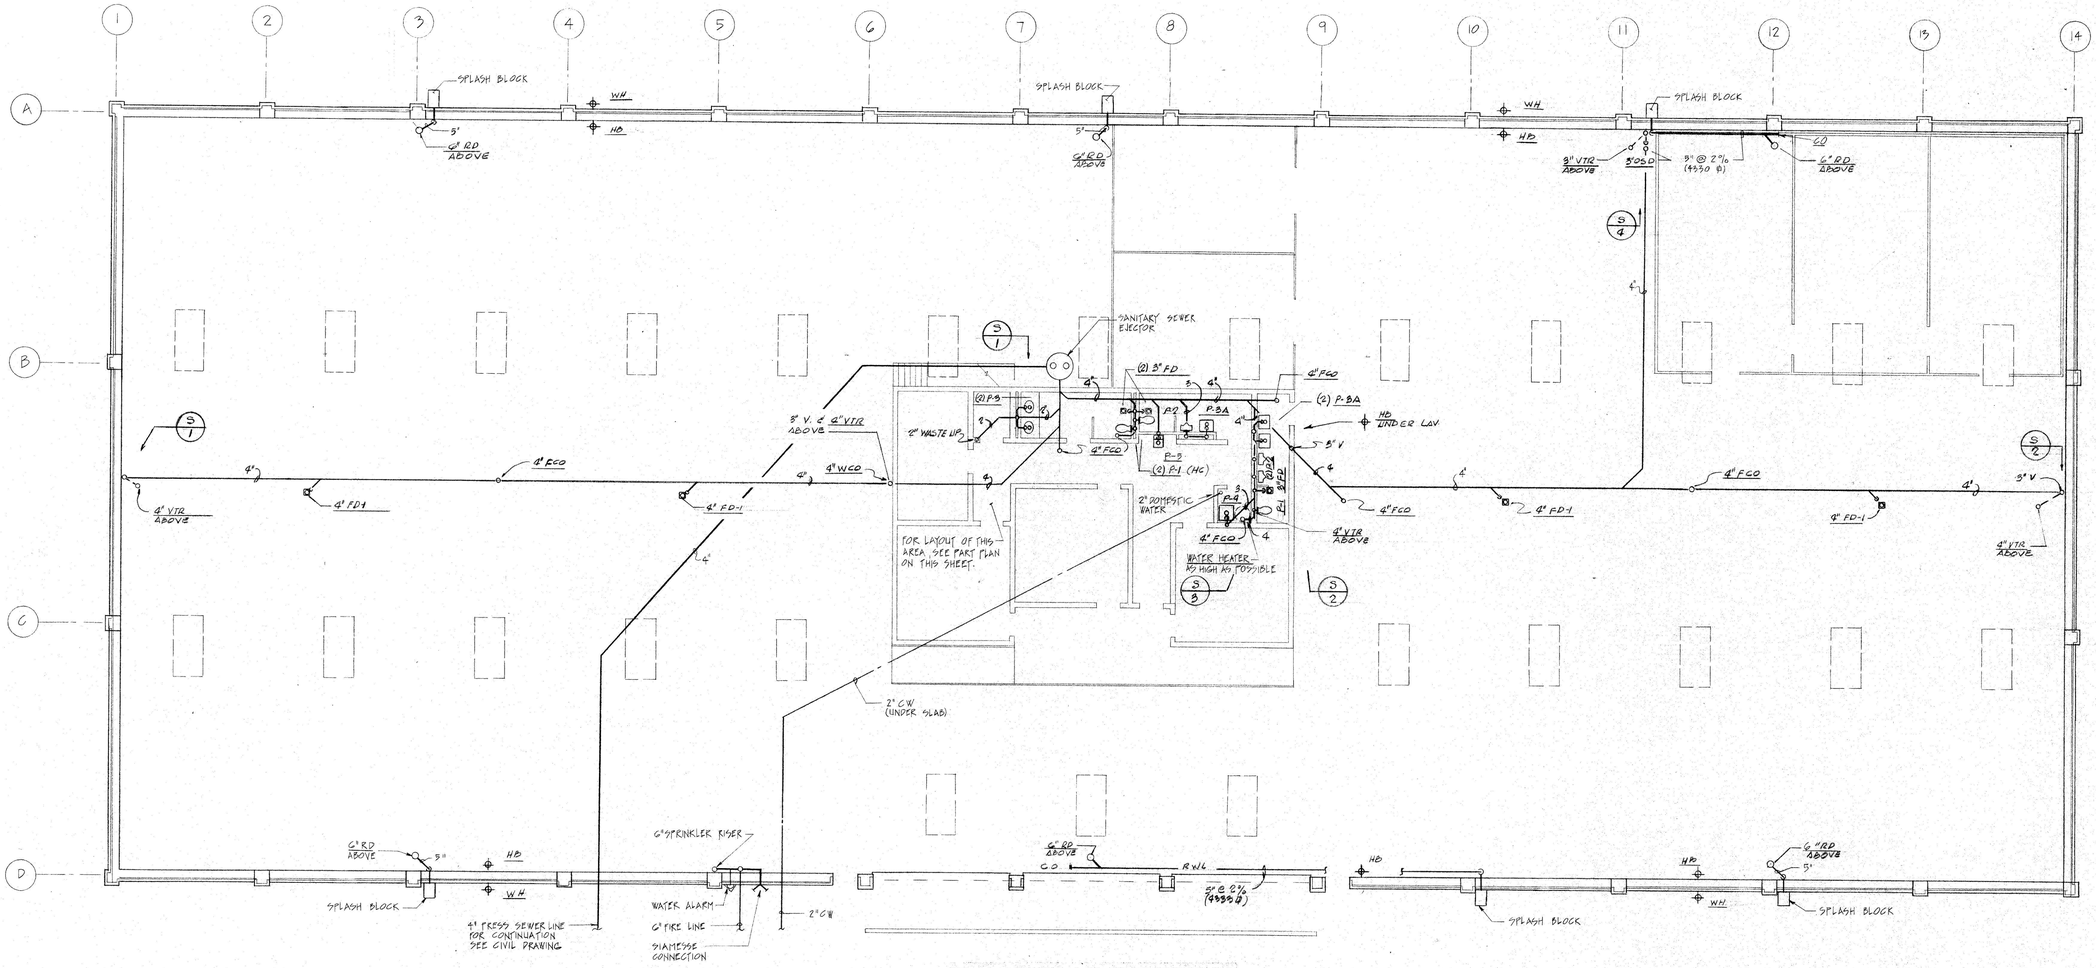

FLOOR PLAN-PLUMBING

SCALE 1/8":1'-0"

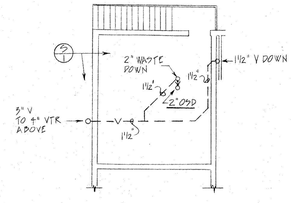

MECHANICAL RM.-PLUMBING

SCALE 1/8":1'-0"

Bobes, Lorente and Associates, Inc.
Consulting Engineers (301) 230-2682
5020 Nicholson Court Suite 208
KENSINGTON, MARYLAND 20895

DESIGNED					
DRAWN					
CHECKED					
CERTIFICATION	REVISION	DATE	DESCRIPTION	BY	APP.
	PROJECT DRAWINGS				
				DRAWING NO.	
	RELOCATION OF COMMISSARY LORTON, VIRGINIA				
CHIEF BUREAU OF BUILDING CONSTRUCTION SERVICES	REGISTRATION NO.	deupi and associates ARCHITECTS - SPACE PLANNERS - INTERIOR DESIGNERS 1101 17th street,n.w.,washington,d.c. 20036 telephone(202) 872-8020		PROJECT NO	C-17
DATE	DATE	GOVERNMENT OF THE DISTRICT OF COLUMBIA DEPARTMENT OF PUBLIC WORKS		DATE	
	ARCHITECT			SHEET	OF
	DATE			P-1	

1"-10' 1"-20' 1"-30' 1"-40' 1"-50' 1"-100' 1"-200' 1"-400' 3"-1' 1 1/2"-1' 1"-1' 3/4"-1' 1/2"-1' 3/8"-1' 1/4"-1' 3/16"-1' 1/8"-1' 1/16"-1' 1/32"-1'