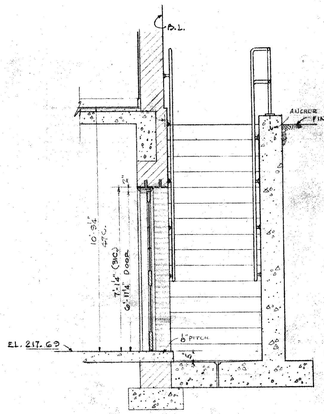

SECTION B-B

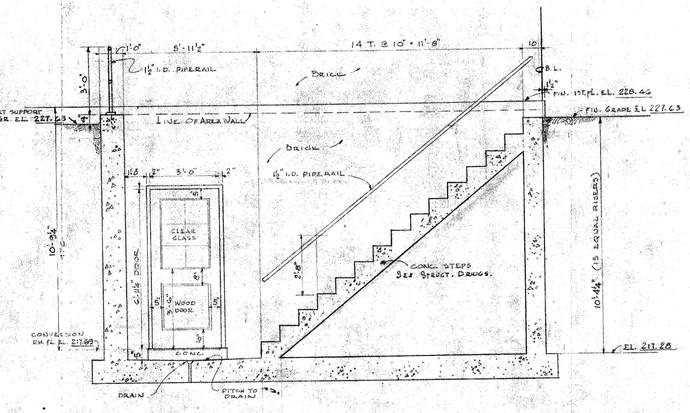

SECTION A-A

DETAILS OF ENTRANCE TO CONVERSION ROOM

SCALE — ¾" = 1'-0"

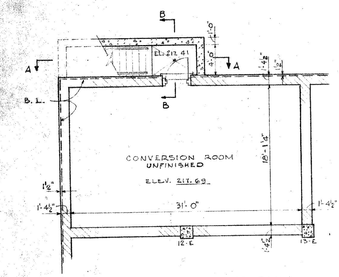

PLAN - CONVERSION RM. IN SOUTH WING

SCALE — ⅛" = 1'-0"

CONVERSION ROOM IN NORTH WING SIMILAR EXCEPT OPP. HAND.

SCHEDULE OF INTERIOR FINISHES

FIN. NO.	FLOOR FIELD	FLOOR BORDER	BASE MAT.	BASE HGT.	WAINSCOT MAT.	WAINSCOT HGT.	WALL	CEILING	REMARKS
1	MARBLE	MARBLE	MARBLE	6"	MARBLE	5'-0"	PLASTER	ACOUSTIC TILE	SEE MAIN ENTRANCE DETAILS
2	ASPH. TILE		WOOD				PLASTER	PAINTED CONCRETE	SEE DETAIL OF WOOD BASE
3	CER. TILE	CER. TILE	CER. TILE	4"	CER. TILE	20 TILES	PLASTER	PAINTED CONCRETE	
4	CONC.		METAL	4"			PLASTER	PLASTER	SEE STAIRWAY DETAILS
5	CEMENT						BRICK	PLASTER (2ND FLOOR)	CEILING TO BE PAINTED CONCRETE ON 1ST FLOOR
6	ASPH. TILE		WOOD				PLASTER	PLASTER	SEE WALL SECTIONS
7	ASPH. TILE		WOOD		WOOD CHAIR RAIL	3'-6"	PLASTER	PLASTER	
8	CER. TILE	CER. TILE	CER. TILE	4"	CER. TILE	13 TILES	PLASTER	PAINTED CONCRETE	

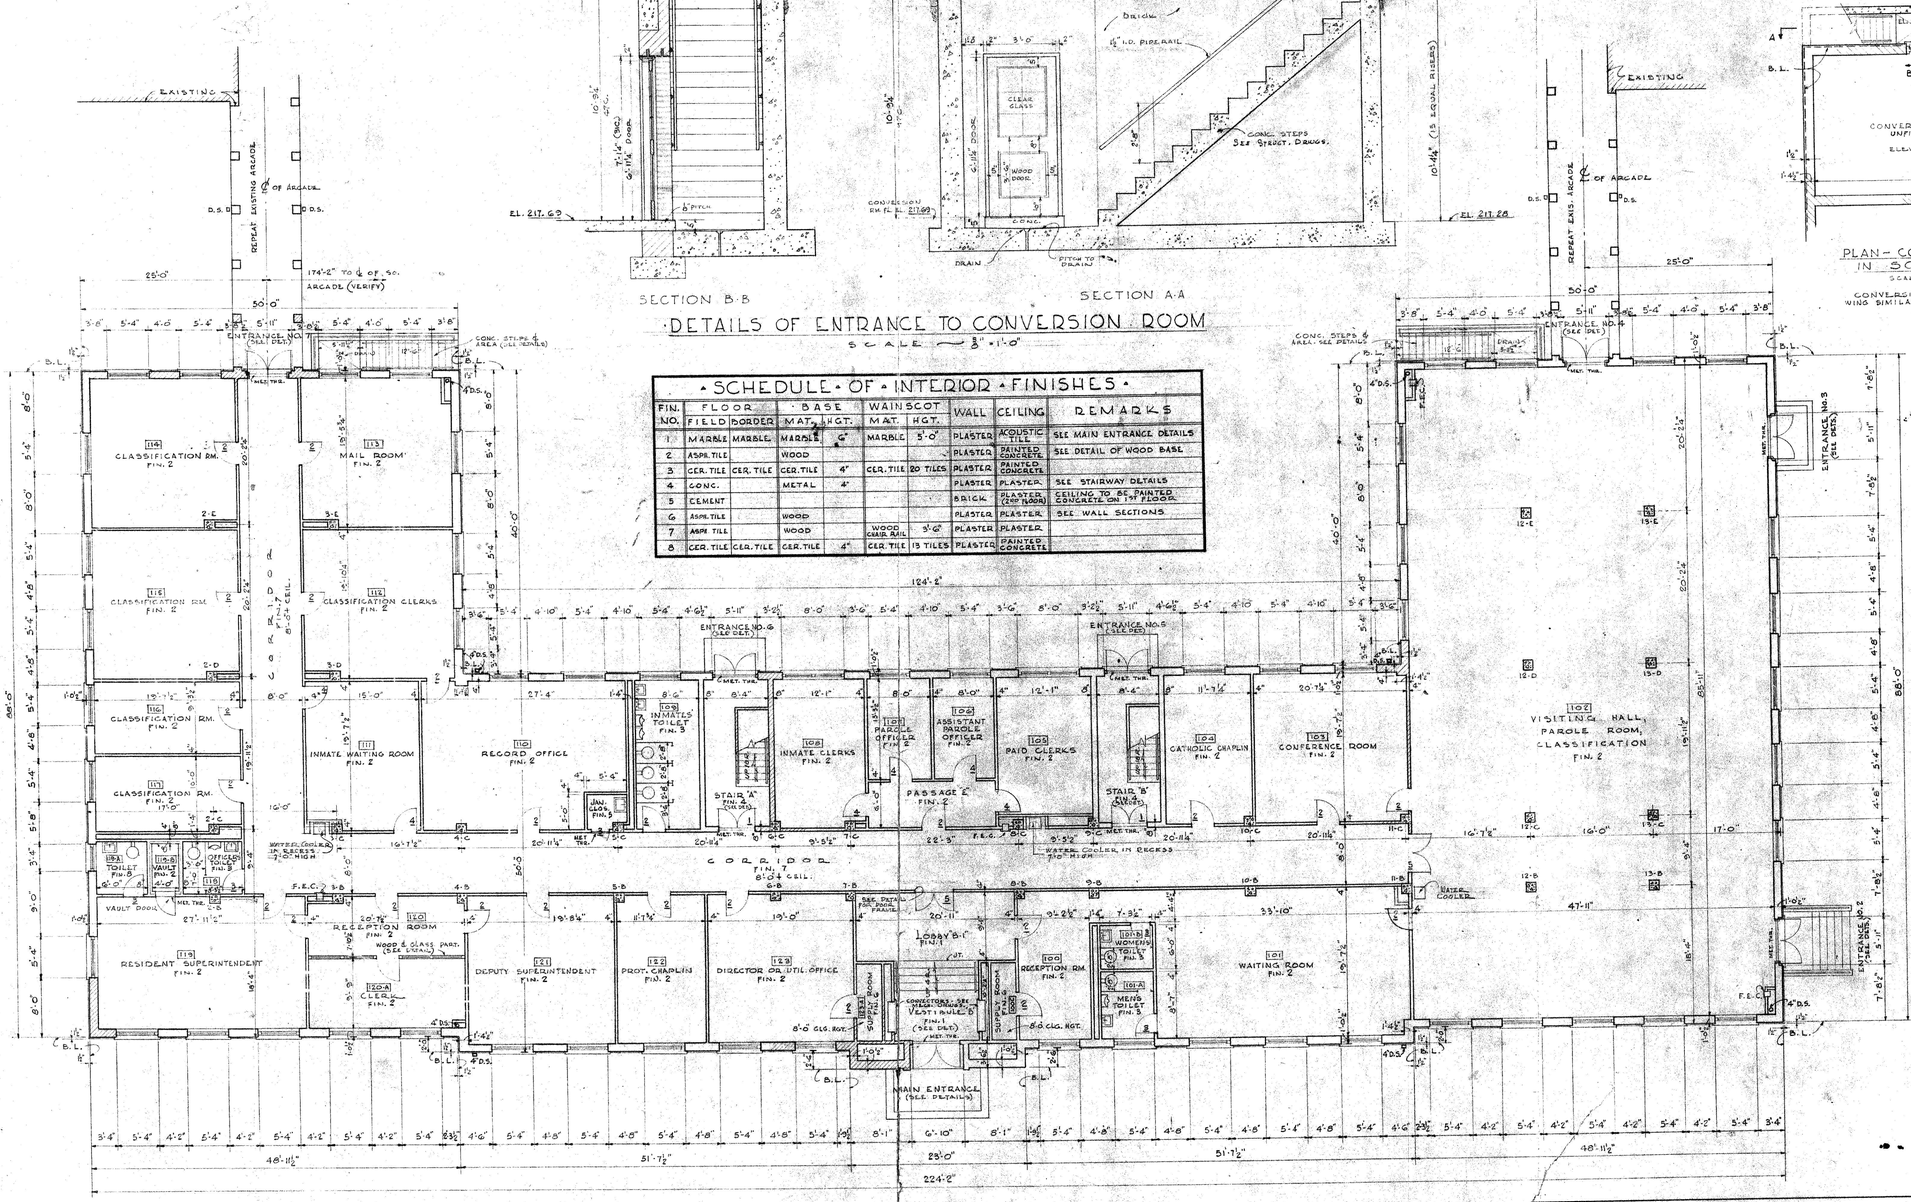

FIRST FLOOR PLAN

SCALE — ⅛" = 1'-0"

NOTE:
ALL EXTERIOR WALLS AND INTERIOR PARTITIONS TO BE SOLID BRICK UNLESS OTHERWISE NOTED.
F.E.C. DENOTES FIRE EXTINGUISHER CABINET
MET. THR. " METAL THRESHOLD
FIN. " FINISH

FIRST FLOOR PLAN

NEW CONTROL CENTER

D. C. REFORMATORY

LORTON, VIRGINIA

OFFICE OF THE MUNICIPAL ARCHITECT

WORK RECORD	
DRAWN BY	J.L.C.
TRACED BY	J.L.R.
CHECKED BY	J.L.C.
DATE	4-16-51
SHEET	2
OF	24

FILE NO.

SHEET NO. A/2