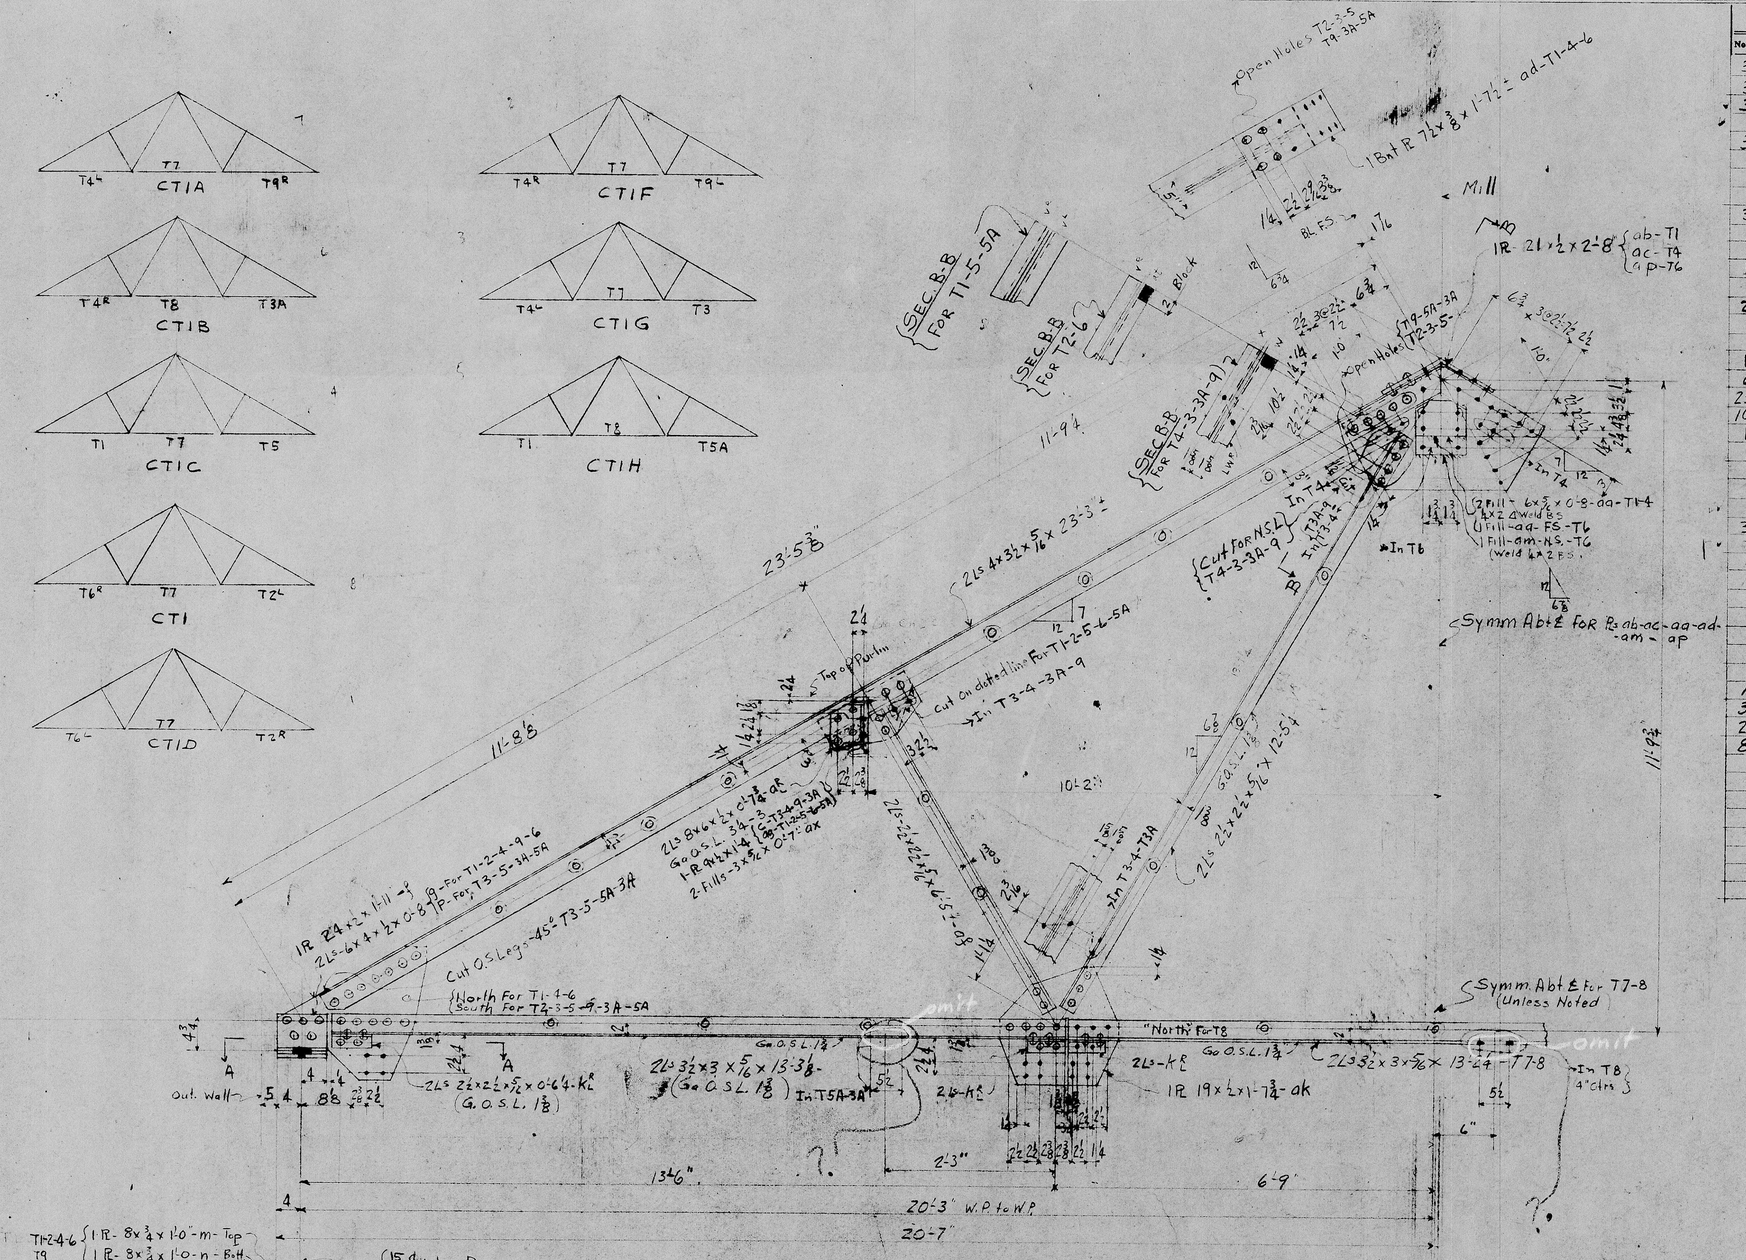

2 - Truss - T1
1 - do - T2R - as shown
1 - do - T2L - opp hand
1 - do - T3 - as shown
1 - do - T3A - opp hand
2 - do - T4R - as shown
2 - do - T4L - opp hand
1 - do - T5 -
6 - do - T7
1 - do - T6R - as shown
1 - do - T6L - opp hand

2 - Truss - T8
1 - do - T9R - as shown
1 - do - T9L - opp hand
1 - do - T5A -

BILL OF MATERIAL

No. Pcs.	Shape	Length	Sym.	Mark	Remark	Ordered	Weight
32	LS 4 x 3 1/2 x 5/16	23'-3"		T1 to T6		3-11-1	
32	LS 3 1/2 x 3 x 5/16	13'-3 3/8				S	
32	LS 2 1/2 x 2 1/2 x 5/16	12'-5 1/4					
32	LS 2 1/2 x 2 1/2 x 5/16	6'-5 ±	ap				
2	R 21 x 1/2	2'-8	ab	T1			
4	R 21 x 1/2	2'-8	ac	T4			
8	Bnt PL 7/8 x 3/8	1'-7 1/2	ad	T1-4-6			
32	LS 8 x 6 x 1/2	0'-7 3/16	aR				
8	R 9 x 1/2 x	1'-4"	c	T3-4-9-3A			
8	R 9 x 1/2 x	1'-4"	ag	T1-2-5-6-5A			
12	R 8 x 3/4	1'-0"	m	T1-2-4-6-9			
12	R 8 x 3/4	1'-0"	n	T1-2-4-6-9			
24	LS 6 x 4 x 1/2	0'-8	q	T1-2-4-6-9			
8	LS 6 x 4 x 1/2	0'-8	P	T3-5-3A-5A			
4	R 8 x 1/2	0'-8 1/2	s	T3-5-3A-5A			
16	R 24 x 1/2	1'-11	f				
64	LS 2 1/2 x 2 1/2 x 5/16	0'-6 1/4	KL				
256	Washers ℄ THK.						
1088	3/4" Riv.						
14	Fill 6 x 5/16	0'-7"	aa	T1-4-6			
16	R 19 x 1/2 x	1'-7 3/4	ak				
2	R 21 x 1/2	2'-8	ap	T6			
2	Fill 6 x 5/16	0'-9 3/8	am	T6			
8	LS 2 1/2 x 2 1/2 x 5/16	12'-5 1/4	XL	T3-4-9-3A			
32	Fill 3 x 5/16	0'-7"	ax				
16	L 3 1/2 x 3 x 5/16	13'-3 1/4		T7 + T8		S	
32	LS 2 1/2 x 2 1/2 x 5/16	64	KL			S	
24	Washers ℄ THK.					S	
88	3/4" Riv.					S	

THIS DRAWING IS APPROVED, ... SUBJECT TO THE TERMS ... CONTRACT. ... DELIVERY ALL DIMENSIONS ... ING. ...
MUNICIPAL ARCHITECT
PER ...
DATE 5-1-40
for COL

? Shall We fasten Clg. Purls To Truss NO

DIETRICH BROTHERS, Inc. — BALTIMORE, MD.

Detail of	TRUSSES
Building	MESS HALL Y SHOP
Location	LORTON, VA.
Contractor	DISTRICT OF COLUMBIA.
Architect	
Paint	One Coat
	SPECIAL Contact Surfaces Painted
Shop	
Ship	
Contr. No.	109
Sheet No.	12

Revision	By	Date

Made SP — Chkd. — Rivets 3/4 dia unless noted — Open holes 13/16 dia unless noted — 4-29-40

a b c d f g h k m n p s t v w x y
a

Form 108—12-30-39