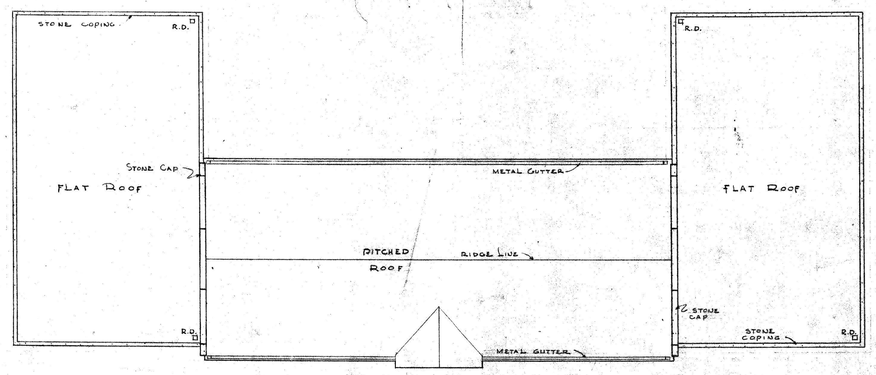

ROOF PLAN

SCALE: 1/16"=1'-0"

SCHEDULE OF INTERIOR FINISHES									
FIN. NO.	FLOOR		BASE		WAINSCOT		WALL	CEILING	REMARKS
	FIELD	BORDER	MAT.	HGT.	MAT.	HGT.			
1	MARBLE	MARBLE	MARBLE	6"	MARBLE	5'-0"	PLASTER	ACOUSTIC TILE	SEE MAIN ENTRANCE DETAILS
2	ASPH. TILE	——	WOOD		——	——	PLASTER	PAINTED CONCRETE	SEE DETAIL OF WOOD BASE
3	CER. TILE	CER. TILE	CER. TILE	4"	CER. TILE	20 TILES	PLASTER	PLASTER	
4	CONC.	——	METAL	4"	——	——	PLASTER	PLASTER	SEE STAIRWAY DETAILS
5	CEMENT	——	——	——	——	——	BRICK	PLASTER (OPTIONAL)	CEILING TO BE PAINTED CONCRETE ON 1ST FLOOR
6	ASPH. TILE	——	WOOD		——	——	PLASTER	PLASTER	SEE WALL SECTIONS
7	ASPH. TILE	——	WOOD		WOOD CHAIR RAIL	5'6"	PLASTER	PLASTER	
8	CER. TILE	CER. TILE	CER. TILE	4"	CER. TILE	13 TILES	PLASTER	PAINTED CONC.	

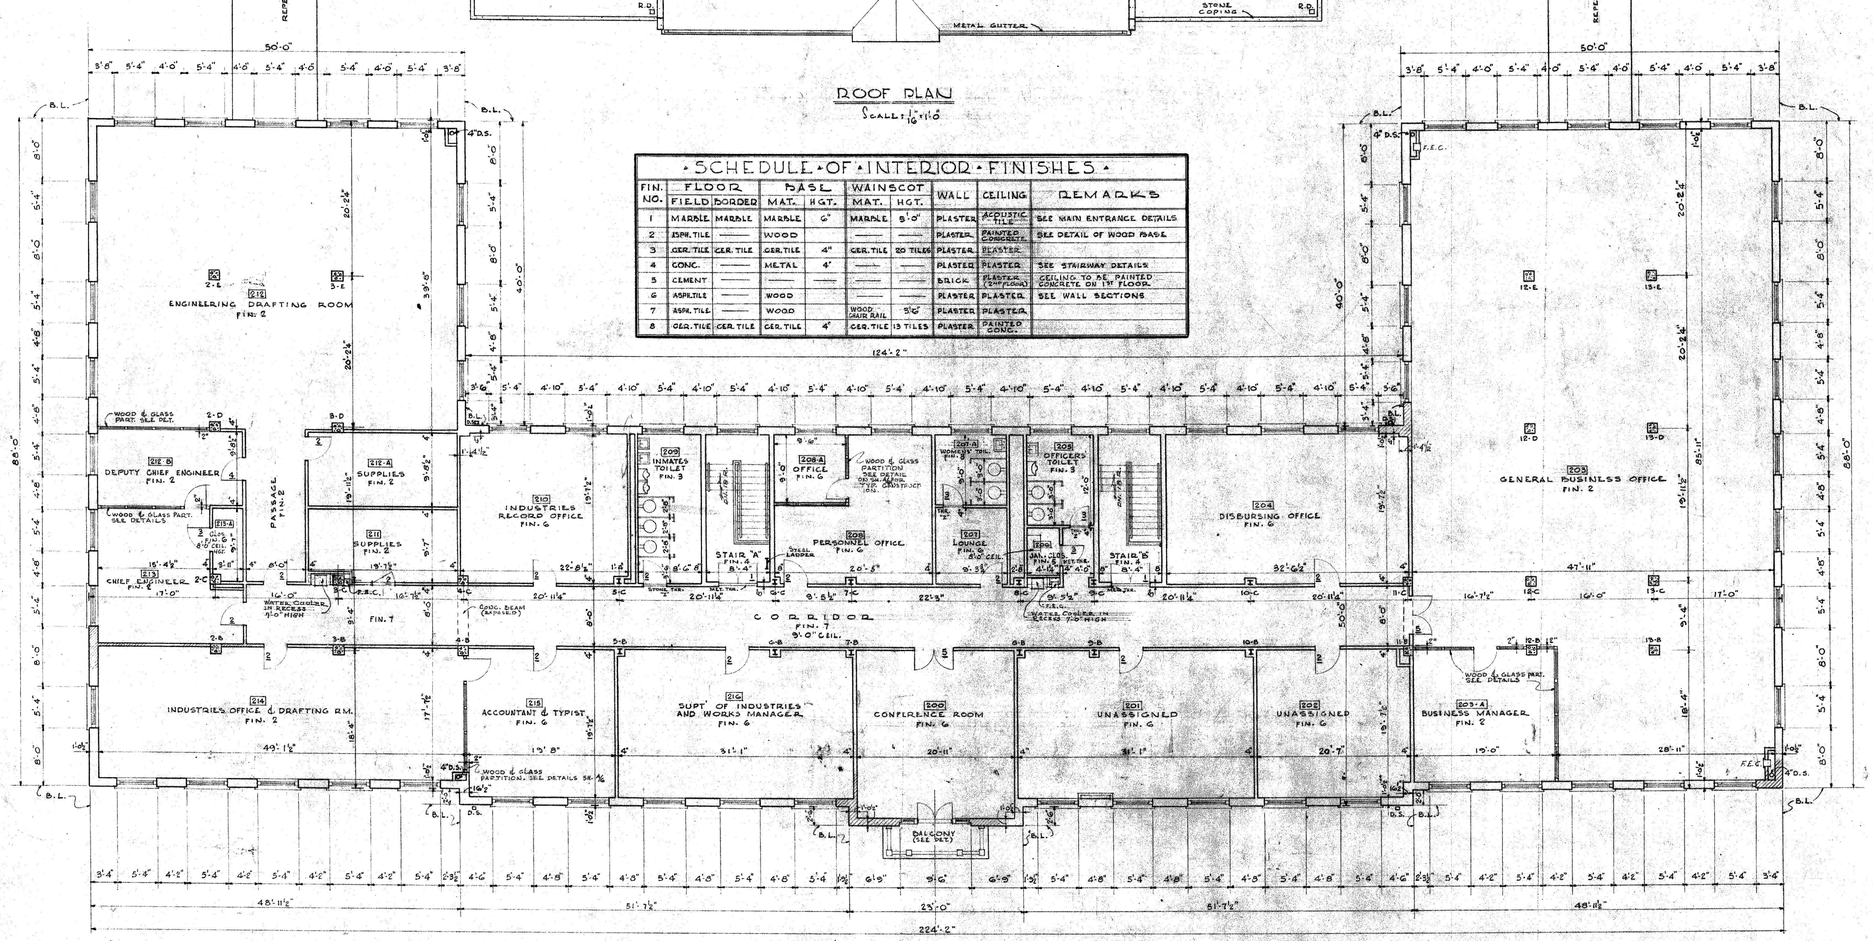

SECOND FLOOR PLAN

SCALE: 1/8"=1'-0"

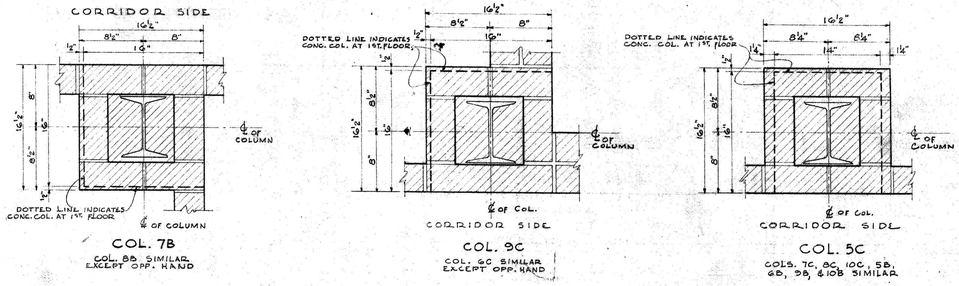

DETAILS OF BRICK FIREPROOFING AROUND SECOND FLOOR STEEL COLS.

SCALE — 1½"=1'-0"

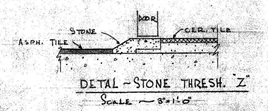

DETAL - STONE THRESH. "Z"

SCALE — 3"=1'-0"

NOTES:
ALL EXT. WALLS & INT. PARTS. TO BE SOLID BRICK UNLESS OTHERWISE NOTED.

SECOND FLOOR PLAN

WORK RECORD	NEW CONTROL CENTER	FILE NO.
DRAWN BY J.L.B.	D. C. REFORMATORY	
TRACED BY J.L.B.	LORTON, VIRGINIA	SHEET NO.
CHECKED BY J.J.C.		A/3
DATE 4-16-57	OFFICE OF THE MUNICIPAL ARCHITECT	
SHEET 3 OF 24		