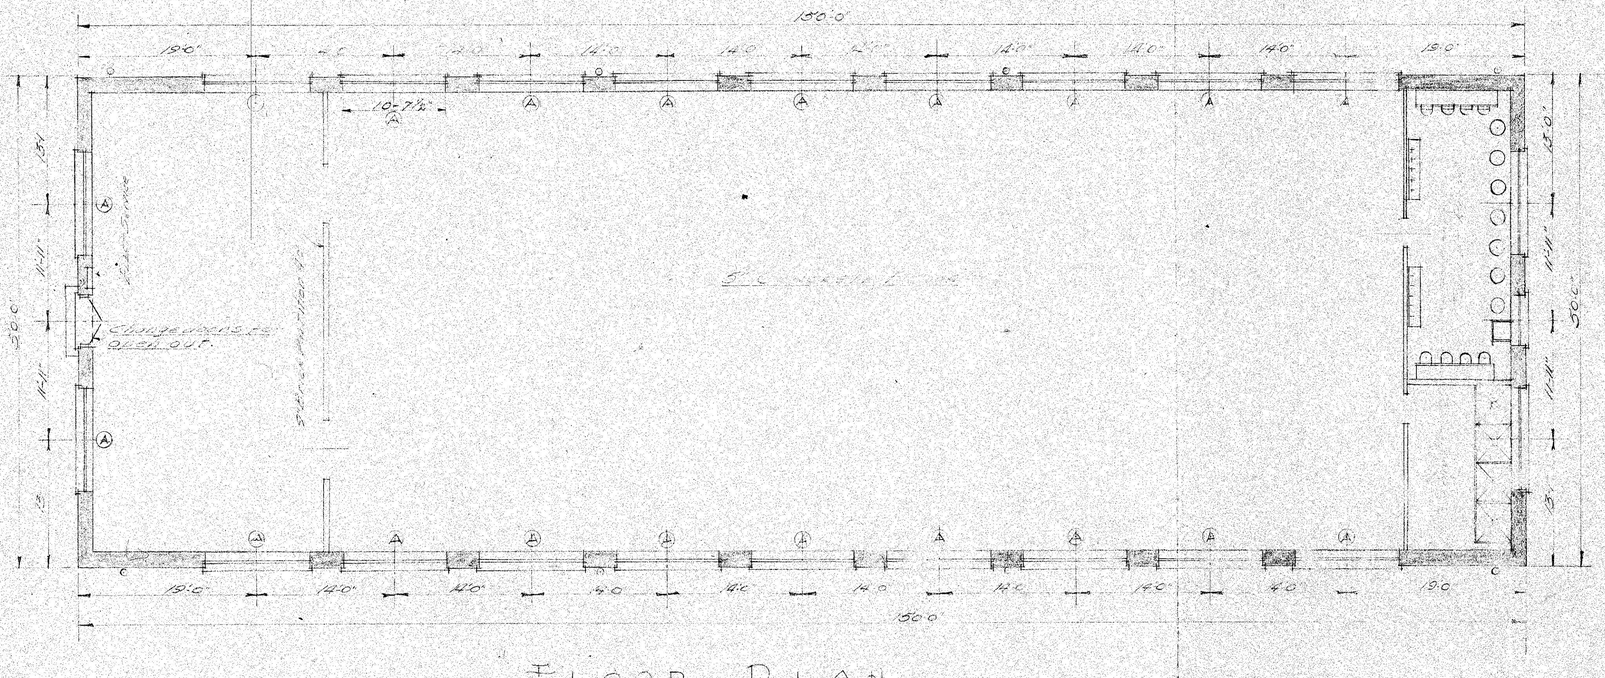

FLOOR PLAN

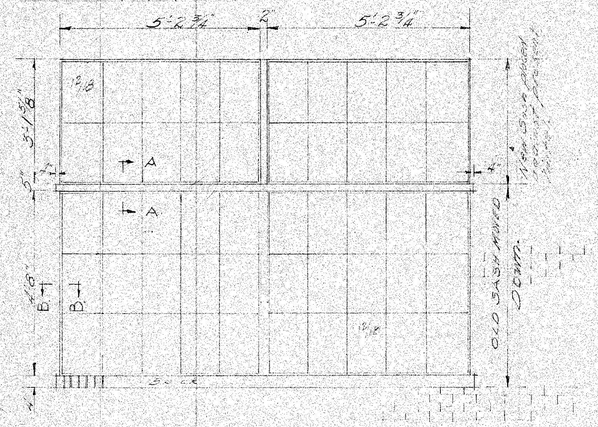

ELEVATION OF WINDOW
MARKED "A"

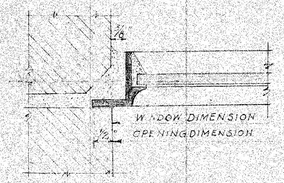

SECTION-BB-

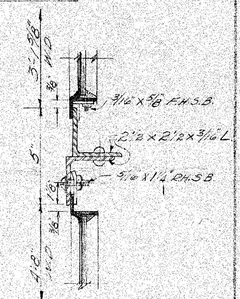

SECTION-AA-

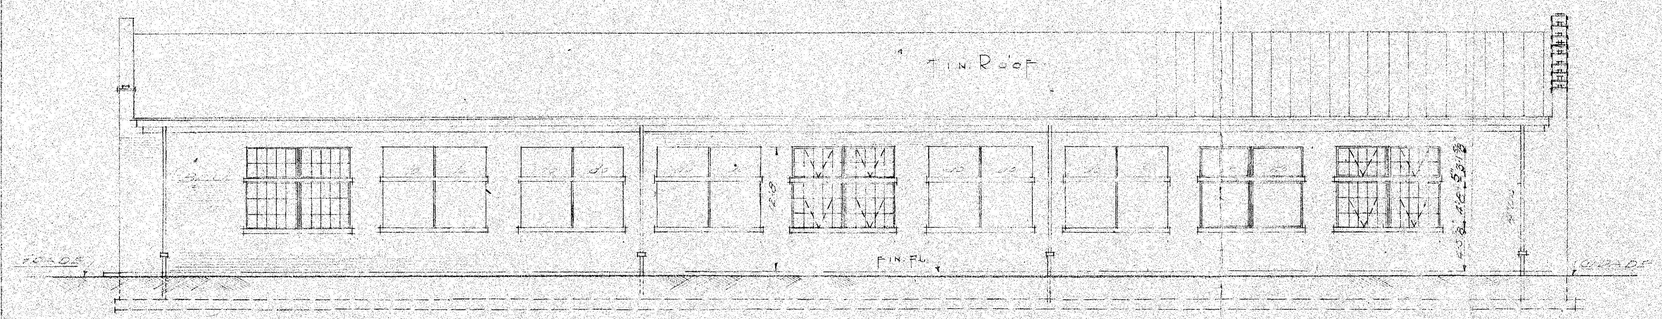

NORTH & SOUTH ELEVATION

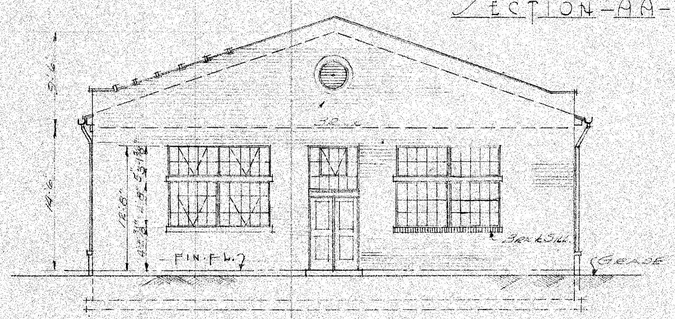

EAST ELEVATION

APPROVED:

INDUSTRIAL DEPARTMENT. D.C. PENAL INSTITUTIONS-LORTON, VA.			
PRINT SHOP & BOOK BINDERY. REFORMATORY DIVISION.			
Scale ¼" = 1'-0"			
DRAWN	CHK'D.	DATE	NO.
C. SLACK			304