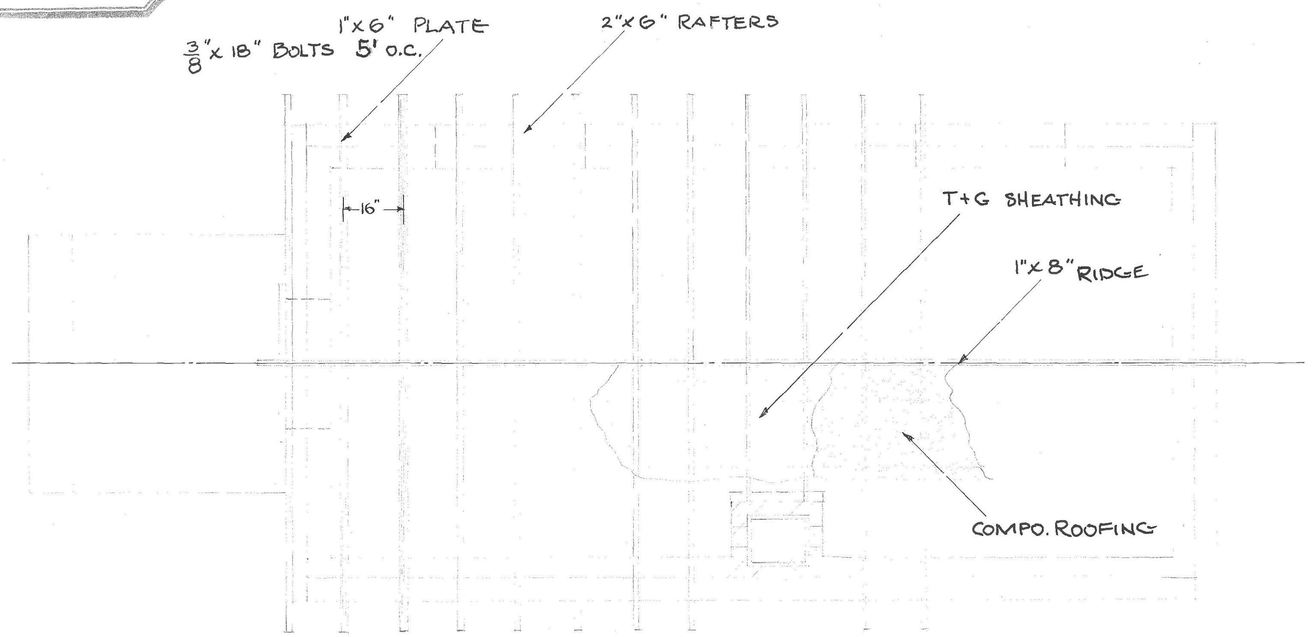

ROOF PLAN

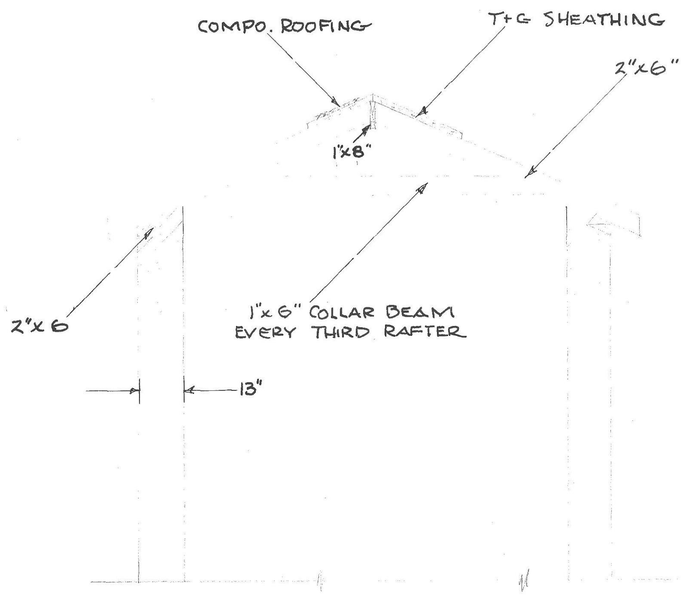

SECTION

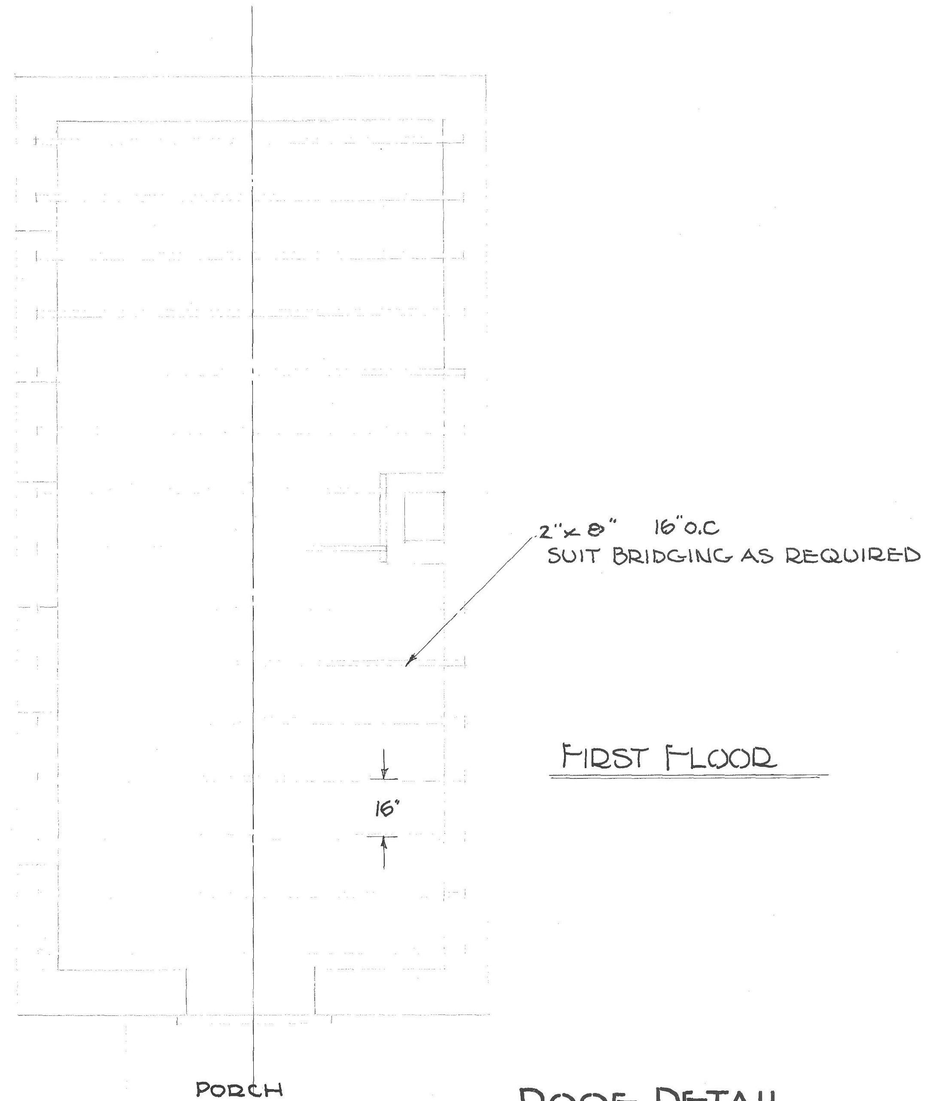

FIRST FLOOR

ROOF DETAIL

HZ-28

SHEET THREE

CONSTRUCTING ENGR'S OFFICE D.C. PENAL INSTITUTIONS			
ATTENDANTS BLDG. KENNEL: REFORMATORY			
SCALE ~ 1/2" = 1'-0"			
DRAWN BY	CHECKED	DATE	
F.F.D.		11-17-42	