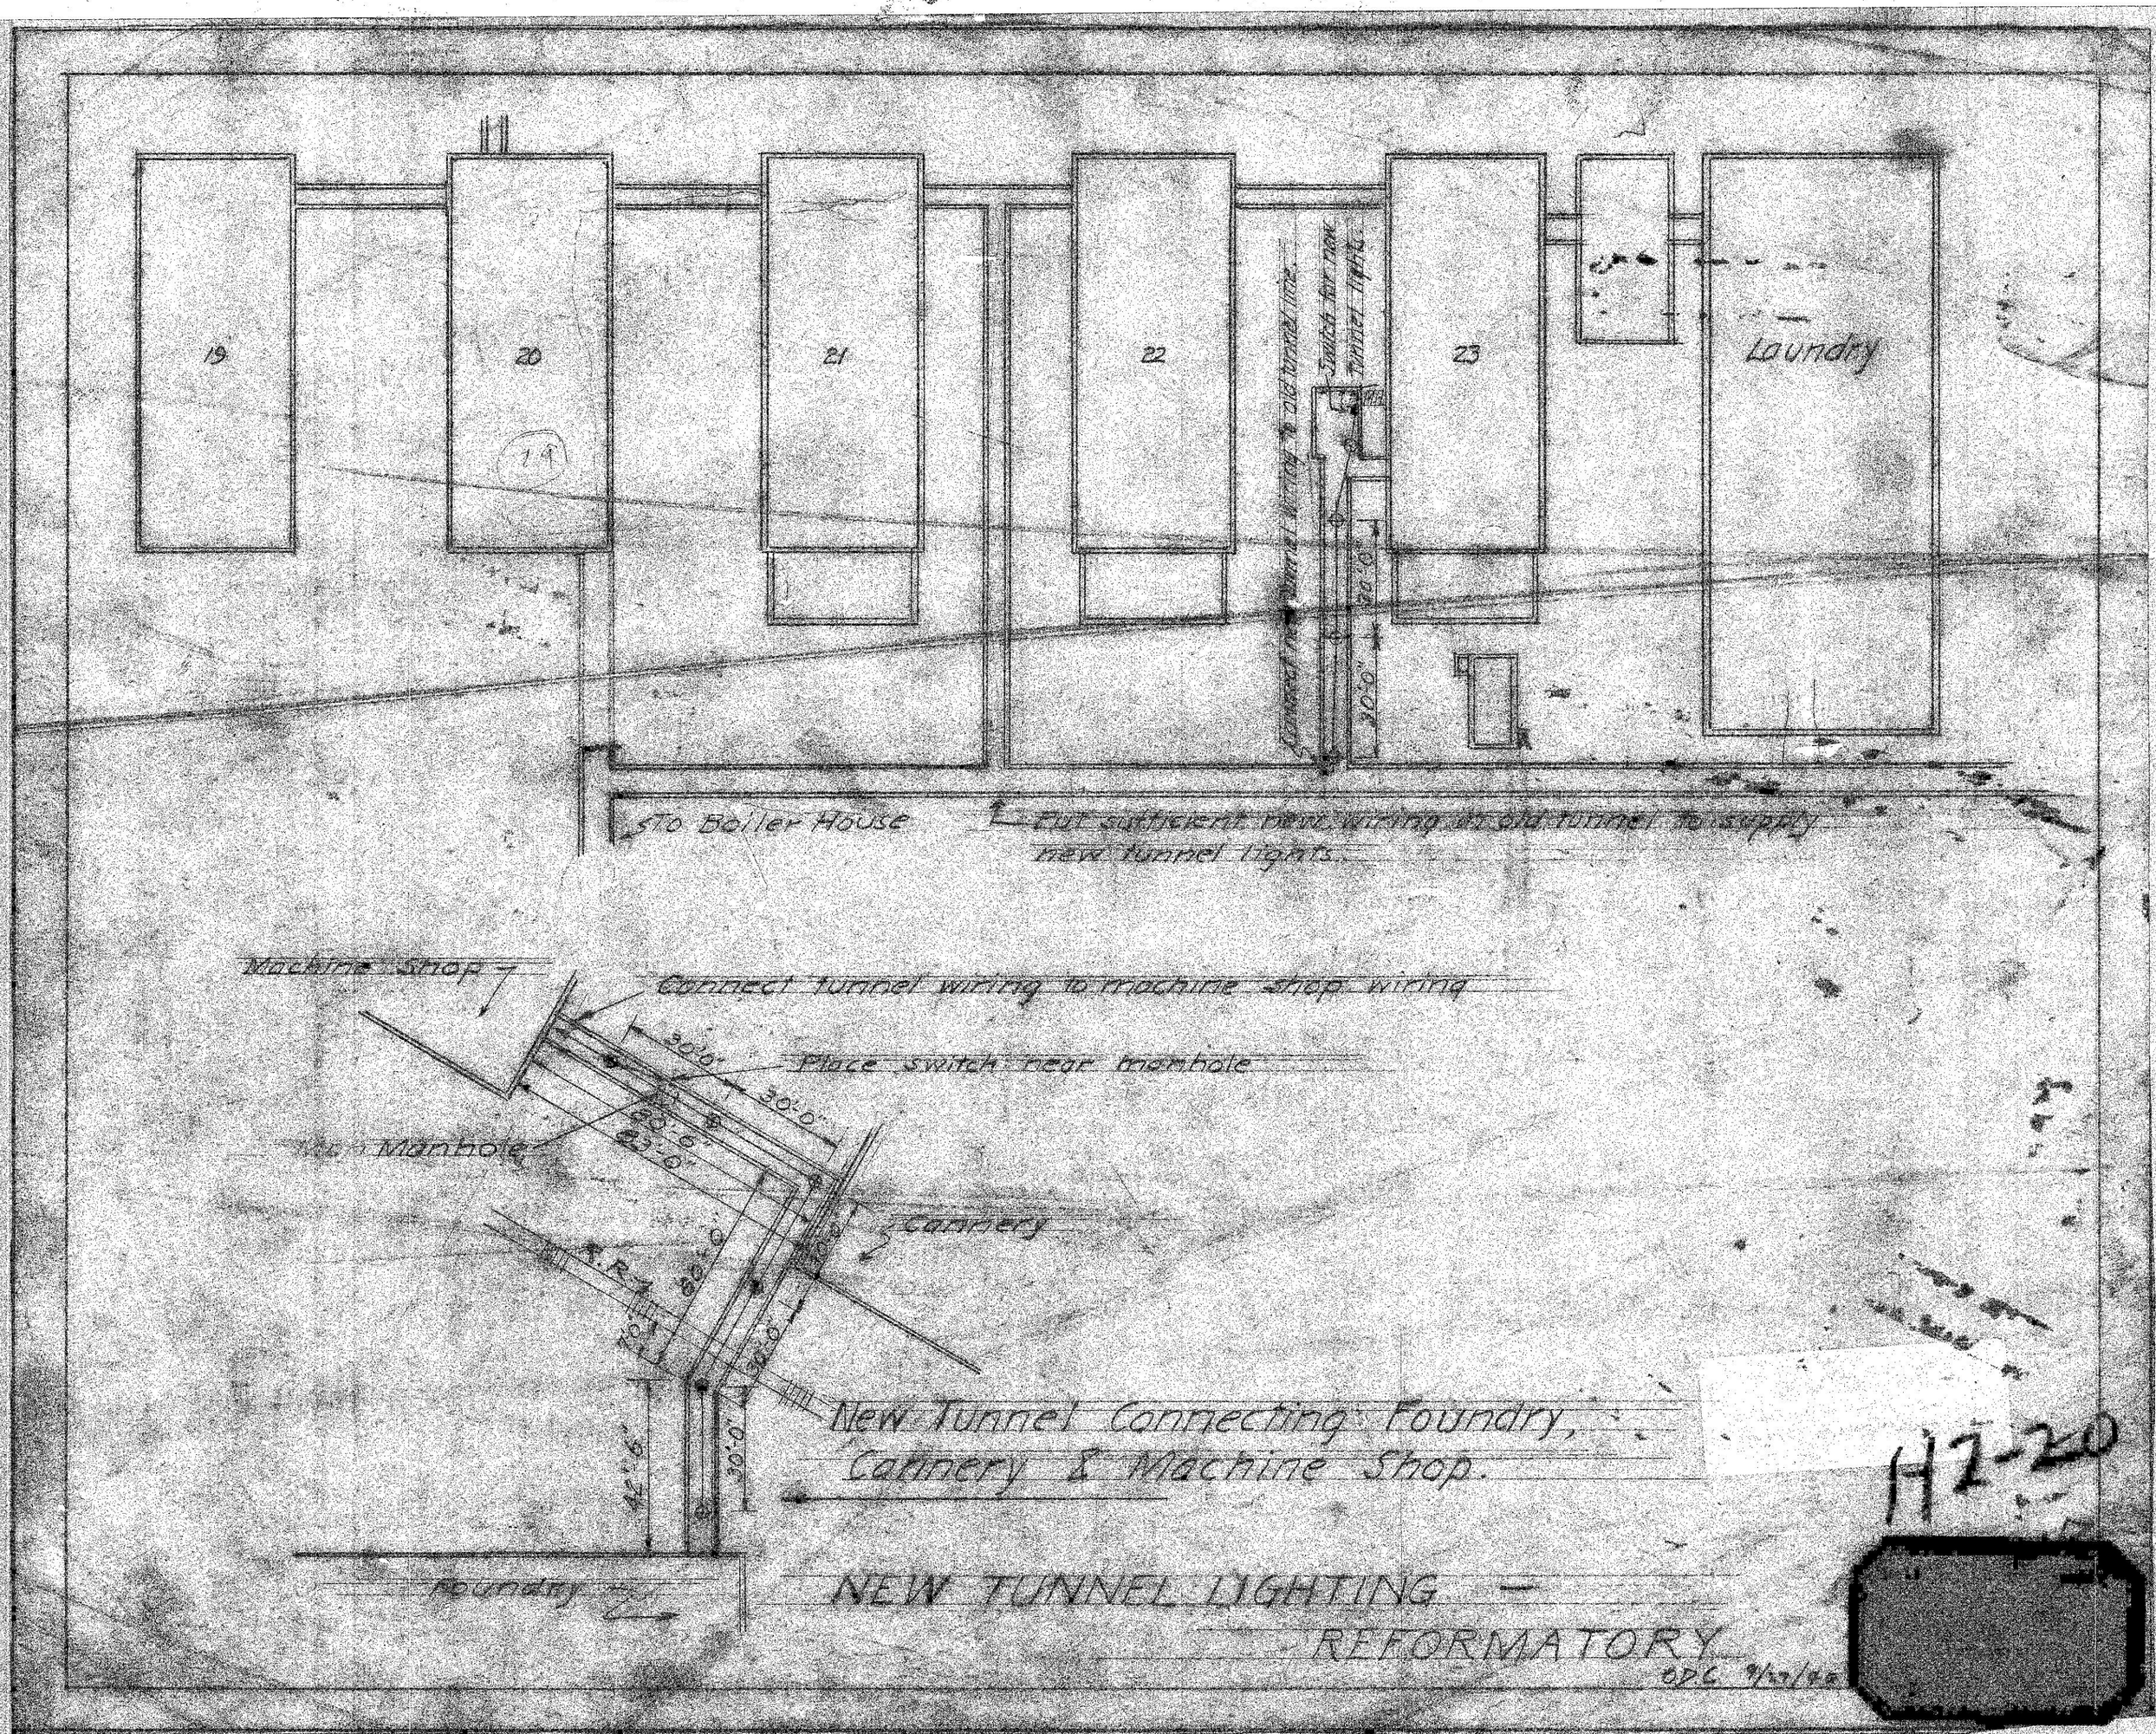
19
20
21
22
23
Laundry
Connect new tunnel wiring to old tunnel line.
Switch for new tunnel lights.
30'-0"
To Boiler House
Put sufficient new wiring in old tunnel to supply new tunnel lights.
Machine Shop
Connect tunnel wiring to machine shop wiring
Place switch near manhole
Manhole
Cannery
R.R.
Foundry
42'-6"
30'-0"
New Tunnel Connecting Foundry, Cannery & Machine Shop.
NEW TUNNEL LIGHTING — REFORMATORY
ODC 9/27/46
H2-20