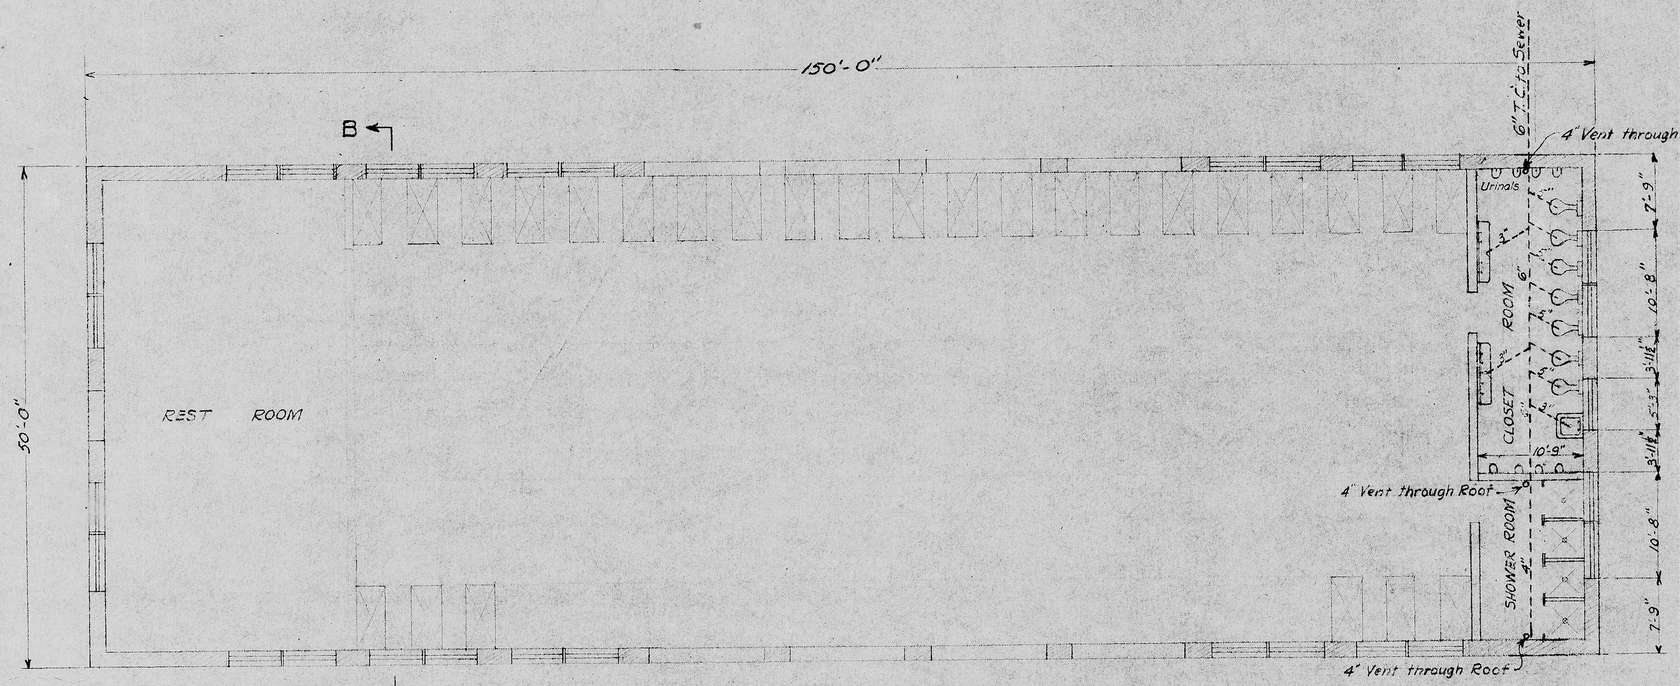

- PLAN -

Arrangement of Plumbing Fixtures to be reversed (if necessary) in alternate buildings so that Shower baths will be at high end of sewer.

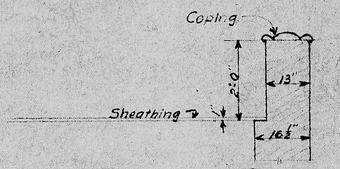

SECT. A-A

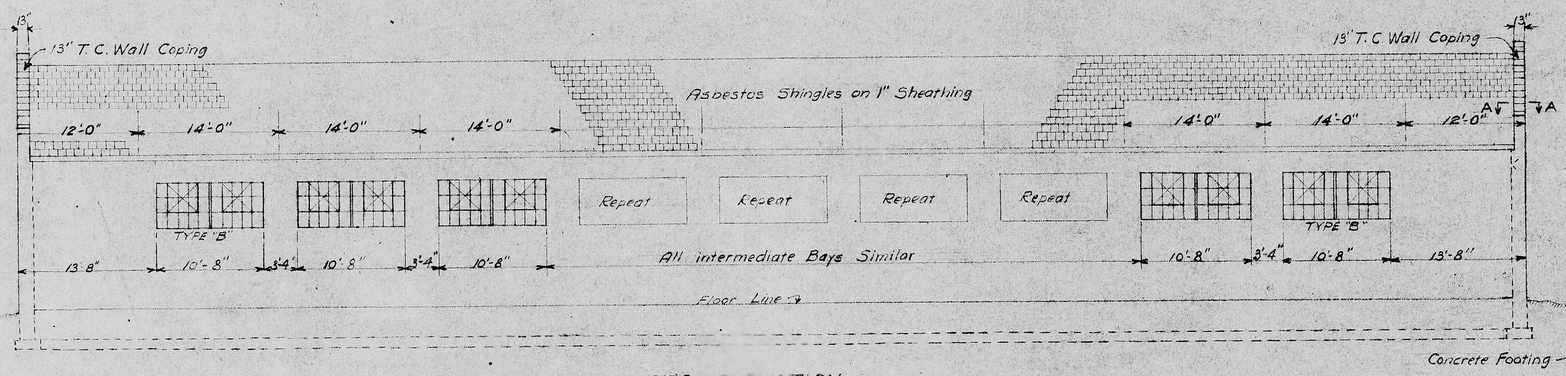

- SIDE ELEVATION -

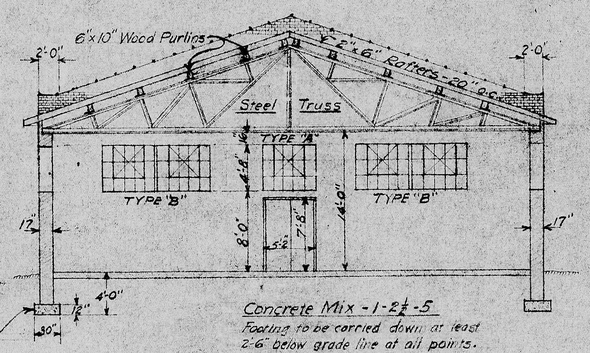

Concrete Mix - 1-2½-5
Footing to be carried down at least 2'-6" below grade line at all points.

- SECTION B-B -

- WINDOWS REQUIRED -
2 - TYPE "A"
22 - TYPE "B"

DORMITORY BUILDING FOR D. C. REFORMATORY

Scale: ⅛" = 1 Foot.

H.R. Haar
Consulting Engr. - 1-3/34

DRAWN BY: M.B.