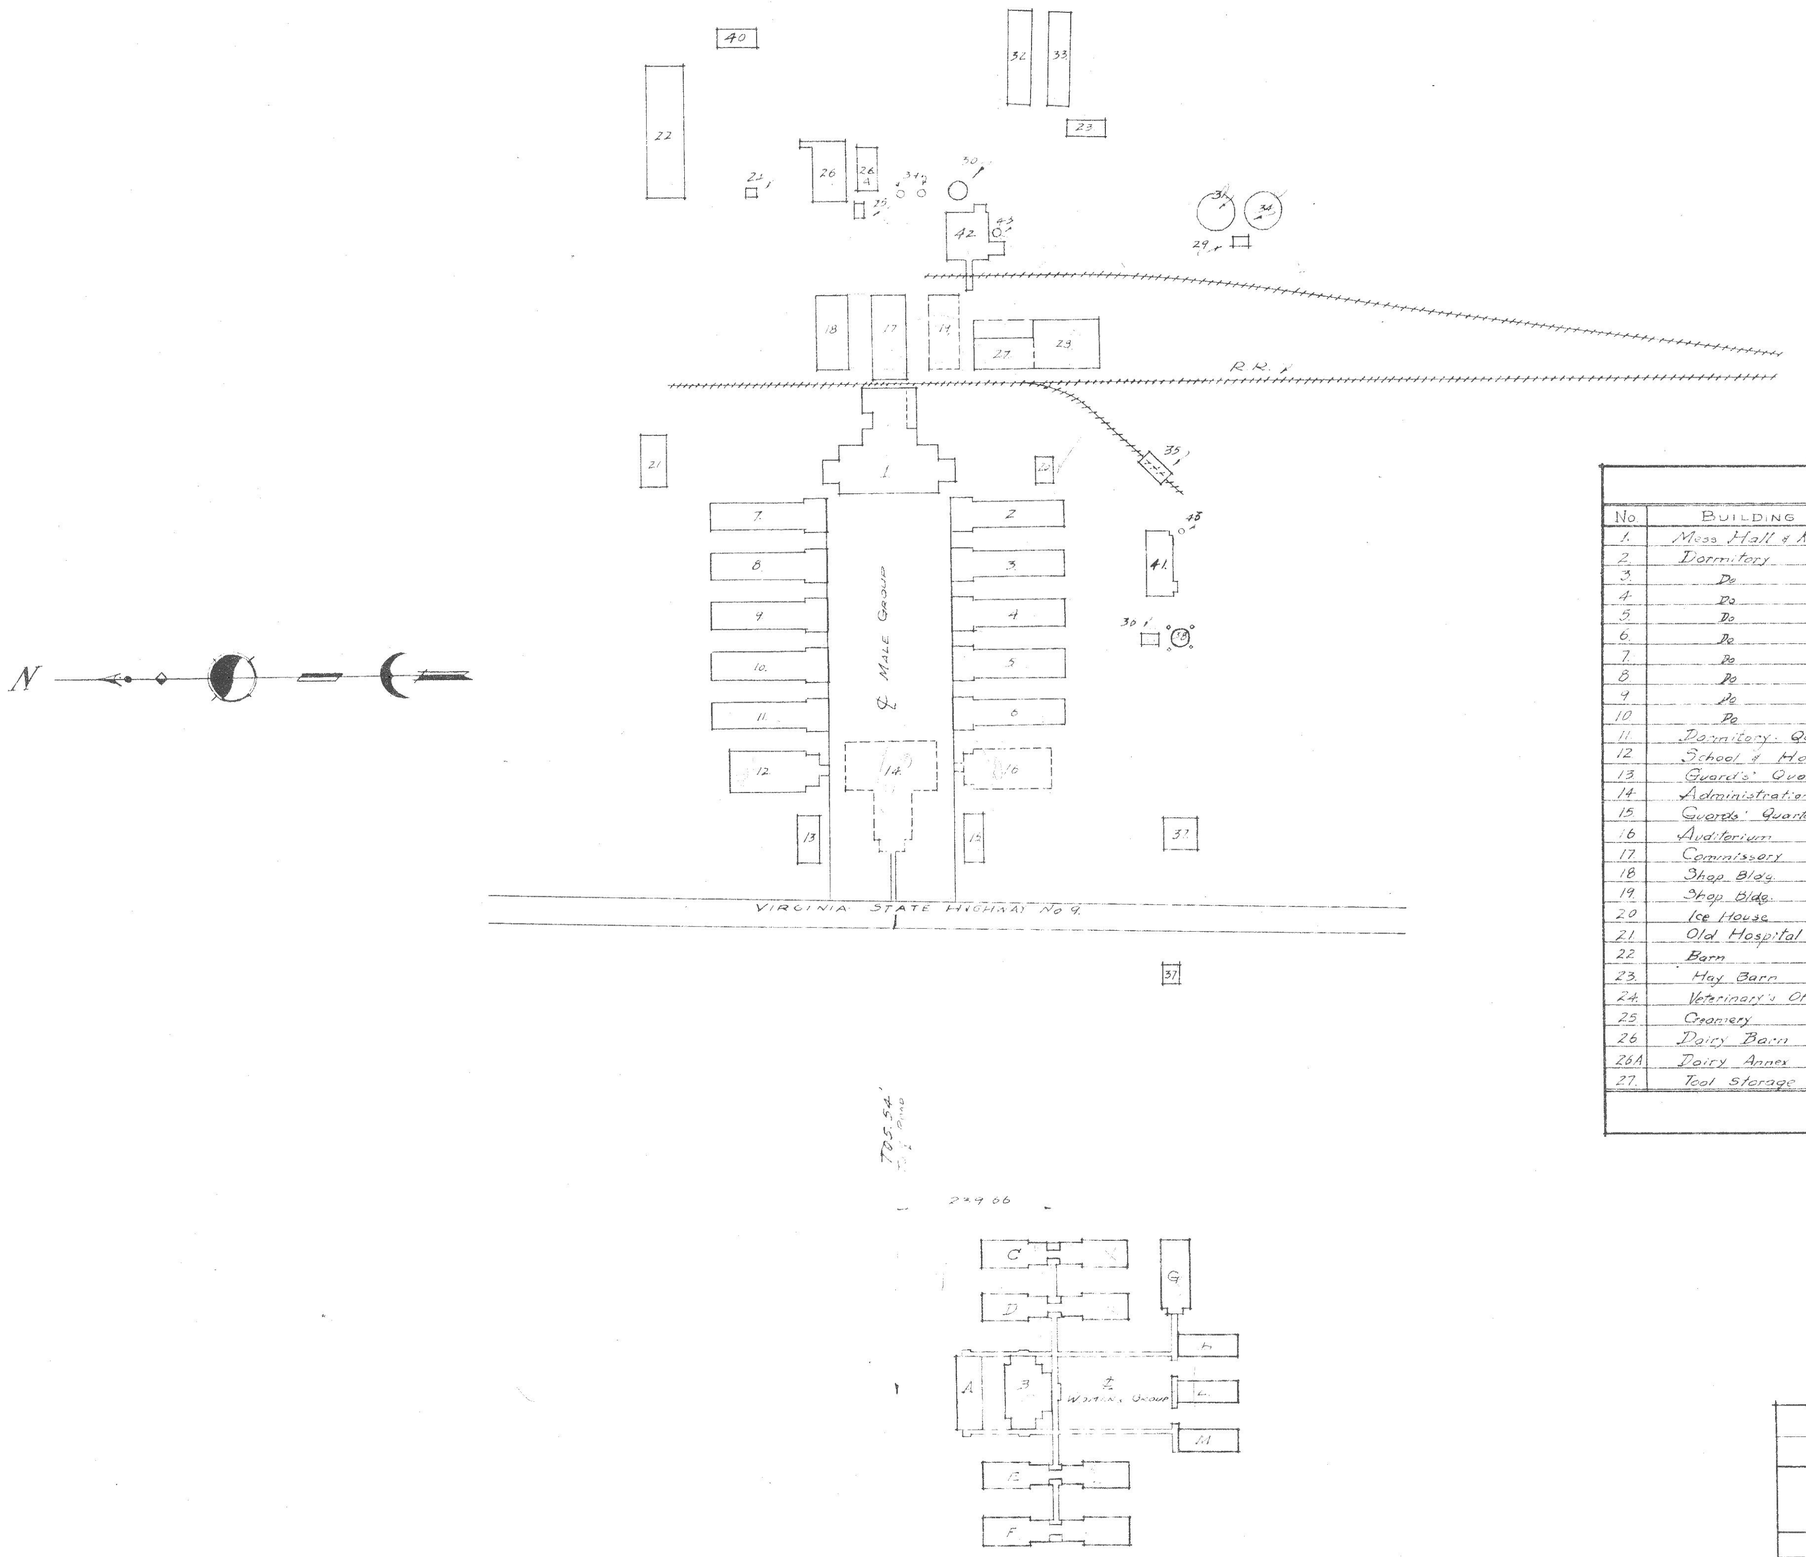

KEY:

No.	Building	No	Building
1.	Mess Hall & Kitchen	28	Lumber Shed
2.	Dormitory	29	Filter House, Chem. Conts.
3.	Do	30	Storage Tank
4.	Do	31	Filter
5.	Do	32	Coal Sheds
6.	Do	33	Do
7.	Do	34	Filter
8.	Do	35	Locomotive Plant
9.	Do	36	Pump House
10.	Do	37.	Residences
11.	Dormitory: Quarantine	38	50,000 Gal. Tank
12.	School & Hospital	39.	Concrete Silos
13.	Guards' Quarters	40.	Blacksmith's Shop
14.	Administration Bldg.	41.	Old Heating Plant
15.	Guards' Quarters	42.	New Heating Plant
16.	Auditorium	43.	Smoke Stacks
17.	Commissary		
18.	Shop Bldg.		**WOMEN'S GROUP**
19.	Shop Bldg.		
20.	Ice House	A	Administration Bldg.
21.	Old Hospital	B	Mess Hall
22.	Barn	C, D	Dormitories
23.	Hay Barn	E, F	Dormitories
24.	Veterinary's Office	G	Hospital
25.	Creamery	H	Shop
26.	Dairy Barn	L	Shop
26A.	Dairy Annex	M	Shop
27.	Tool Storage Bldg.		

OFFICE OF CONSTRUCTION ENG[redacted]

D.C. PENAL INSTITUTIONS, LO[redacted]

Diagramatic Location Of Bu[redacted]

- WORKHOUS[redacted]

Scale: 1" = 50'[redacted]

Drawn By:	Checked By:	Date
C.S. Hall		[redacted]

P-86