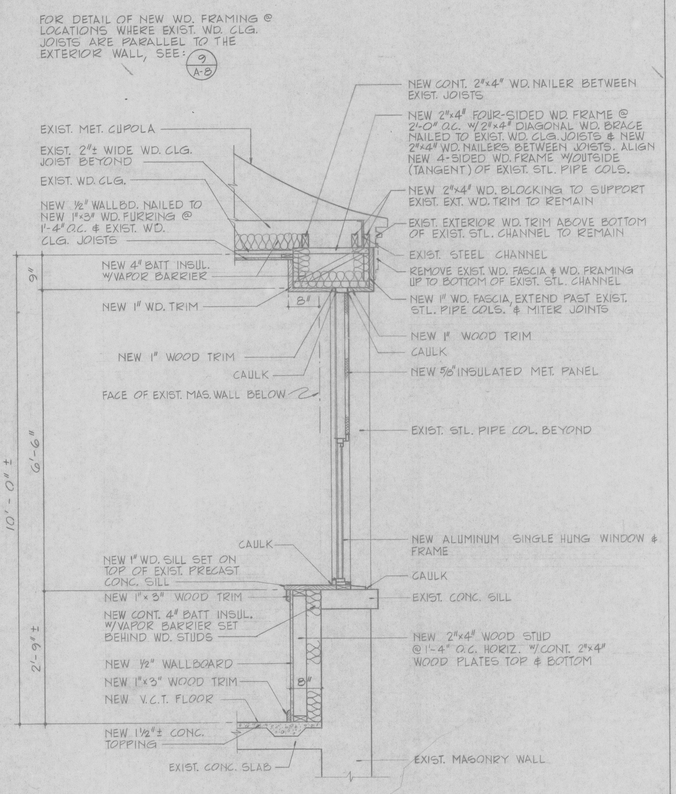

1 A-6 A-7 | A-4 A-5 | A-8 SECTION
SCALE: 3/4" = 1'-0"

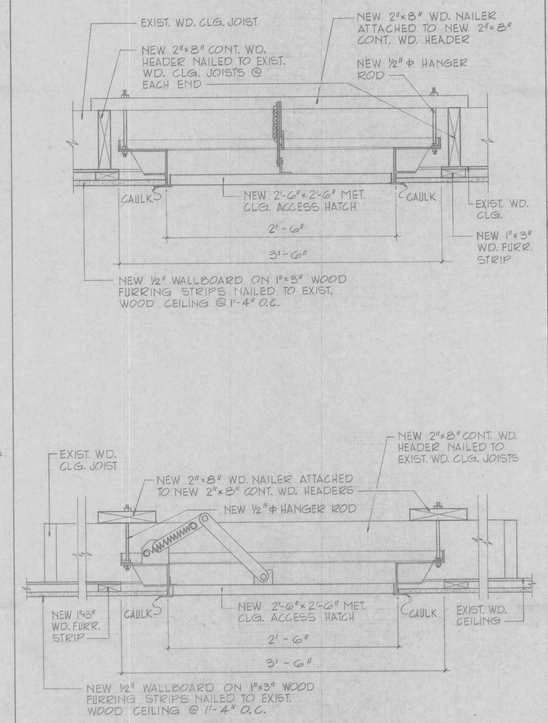

5 A-6 A-7 | A-4 A-5 | A-8 CEILING ACCESS HATCH DETAILS
SCALE: 1½" = 1'-0"

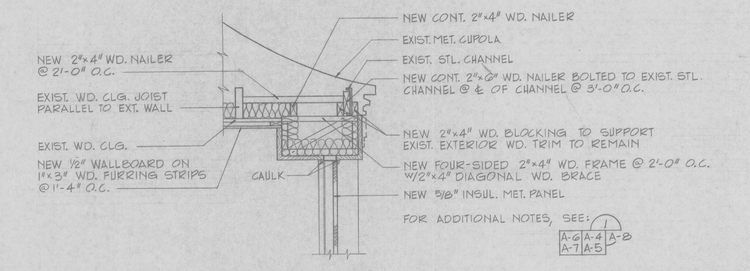

9 A-8 A-9 DETAIL
SCALE: 1½" = 1'-0"

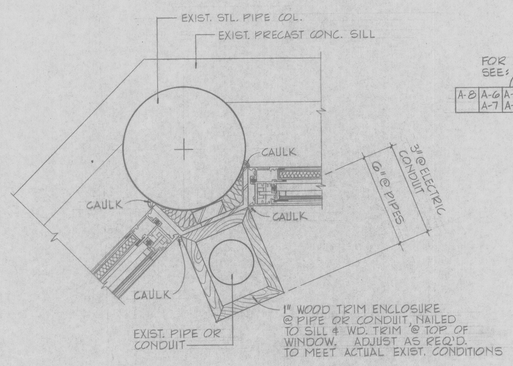

4 A-4 A-6 | A-8 ENCLOSURE @ PIPES & ELECTRIC CONDUITS
SCALE: 3" = 1'-0"

WINDOW PANE REPLACEMENT SCHEDULE

NUMBER	No. OF PANES TO BE REPLACED	AREA PER PANE (SQ. FT.)	TOTAL AREA: PANES TO BE REPLACED (FT²)	
1	4	2	8	
2	1	2	2	
3	1	2	2	
4	2	2	4	
5	1	2	2	
6	3	2	6	
7	1	2	2	
8	1	2	2	
9	1	2	2	
10	1	2	2	
11	1	2	2	
12	1	2	2	
13	1	2	2	
14	1	2	2	
15	1	2	2	
16	1	2	2	
17	1	2	2	
18	1	2	2	
19	1	2	2	

NOTES ON PANE SCHEDULE

1. ALL GLASS SIZES ARE APPROXIMATE & ARE FURNISHED FOR ESTIMATING PURPOSES ONLY
2. CAULK & SEAL GLASS AS REQUIRED
3. PROVIDE NEW STOPS & GLAZING BEADS AS REQUIRED
4. GLASS TO BE 1/8" DOUBLE STRENGTH

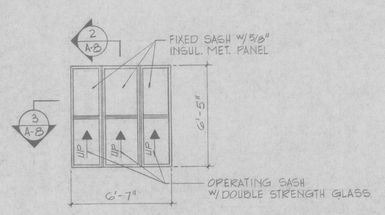

TYPE (C): SINGLE HUNG

WINDOW TYPES SCALE: 1/4" = 1'-0"

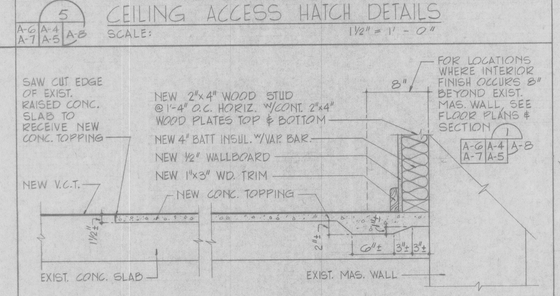

6 A-6 A-7 | A-4 A-5 | A-8 DETAIL
SCALE: 1½" = 1'-0"

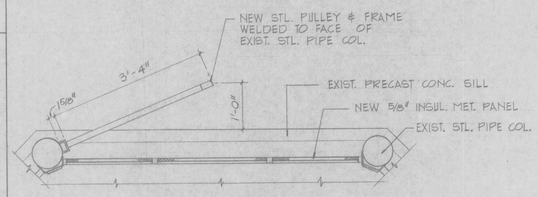

PARTIAL UPPER LEVEL PLAN A-A
SCALE: 3/4" = 1'-0"

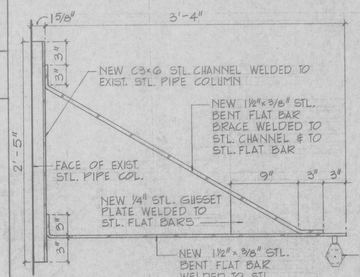

DETAIL
SCALE: 1½" = 1'-0"

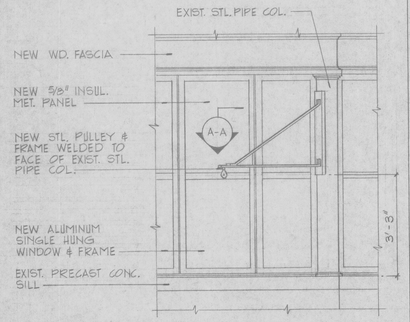

PARTIAL ELEVATION
SCALE: 1/2" = 1'-0"

7 A-6 A-7 | A-4 A-5 | A-8 NEW STEEL PULLEY & FRAME
SCALE AS NOTED

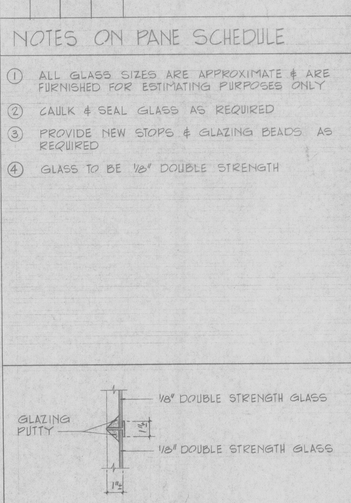

TYP. REGLAZING DETAIL
SCALE: 3" = 1'-0"

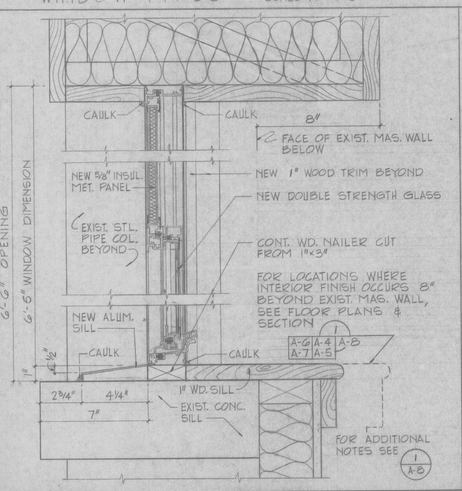

2 A-8 HEAD & SILL SECTION
SCALE: 3" = 1'-0"

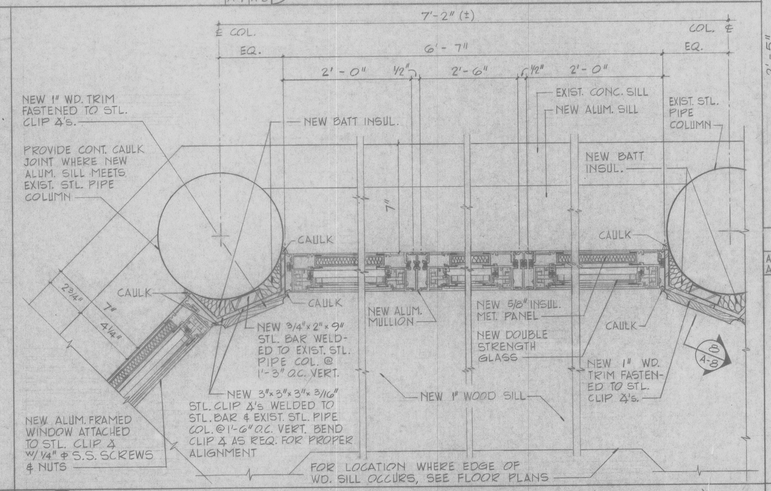

3 A-7 A-8 | A-4 A-5 | A-6 | A-8 JAMB SECTION (TYP. - ALL SIDES OF OCTAGONAL TOWERS)
SCALE: 3" = 1'-0"

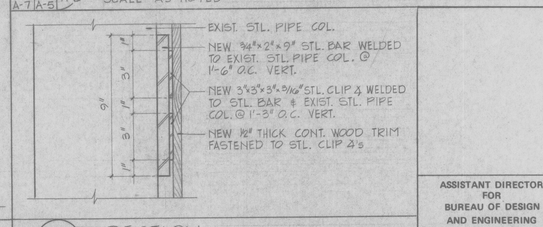

8 A-8 SECTION
SCALE: 3" = 1'-0"

	DESIGNED P.K, ALS.		
	DRAWN P.K		
	CHECKED ALS, P.K		
	CERTIFICATION	REVISION DATE DESCRIPTION	BY APP.
		PROJECT DRAWINGS	
		WALL SECTIONS, WINDOW DETAILS	DRAWING NO.
		LORTON IMPROVEMENTS - CENTRAL FACILITY	
		DEPARTMENT OF CORRECTIONS, LORTON, VA.	A-8
ASSISTANT DIRECTOR FOR BUREAU OF DESIGN AND ENGINEERING	REGISTRATION NO. ____ DATE ____	AUSTIN L. SPRIGGS ASSOCIATES 433 MASSACHUSETTS AVENUE, N.W. WASHINGTON, D.C. 20001	
DATE ____	ARCHITECT DATE ____	GOVERNMENT OF THE DISTRICT OF COLUMBIA	PROJECT No.
		DEPARTMENT OF GENERAL SERVICES	DATE ____ SHEET ____ OF ____