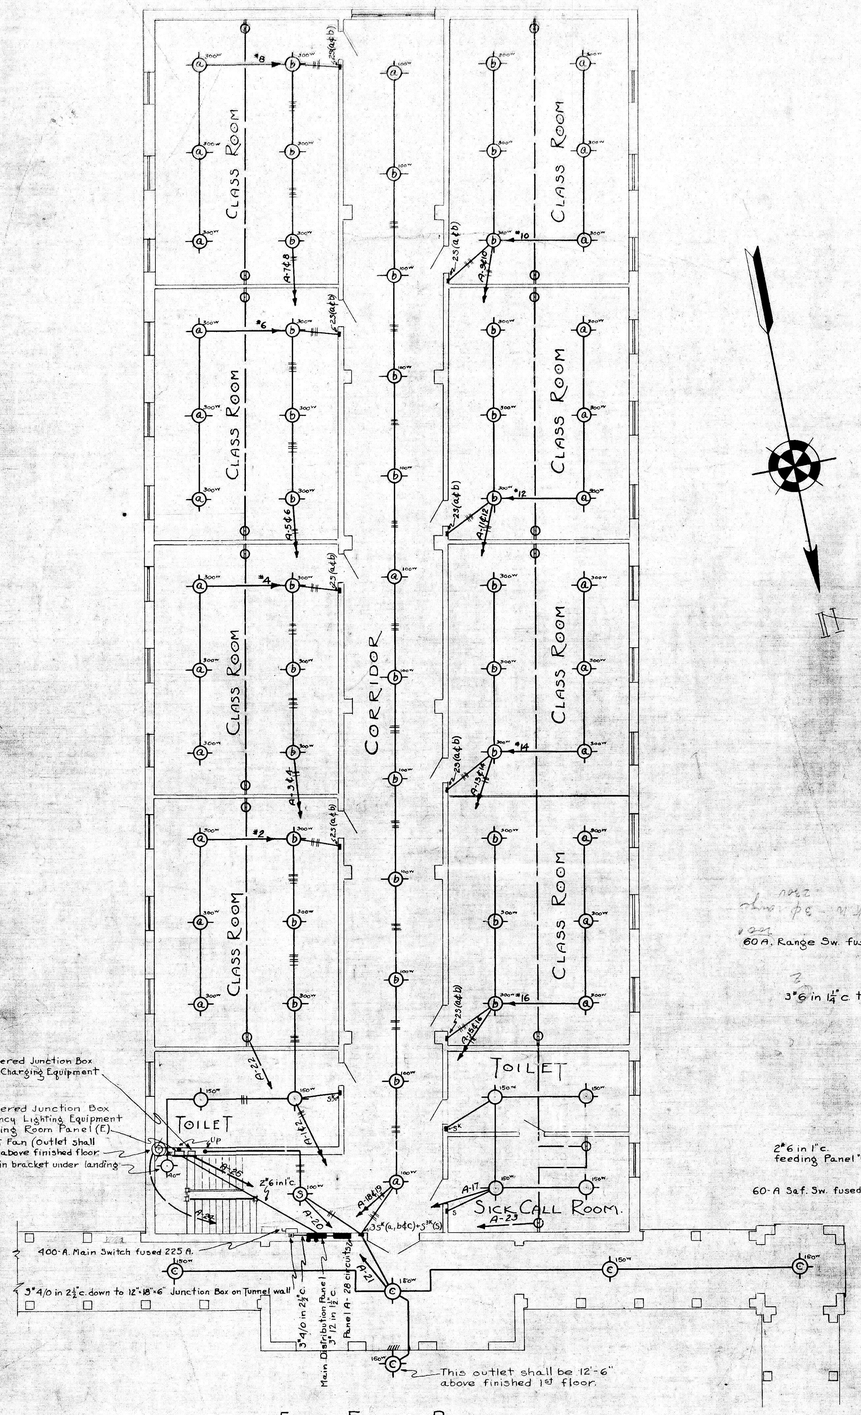

FIRST FLOOR PLAN

SCALE ⅛"=1'-0"

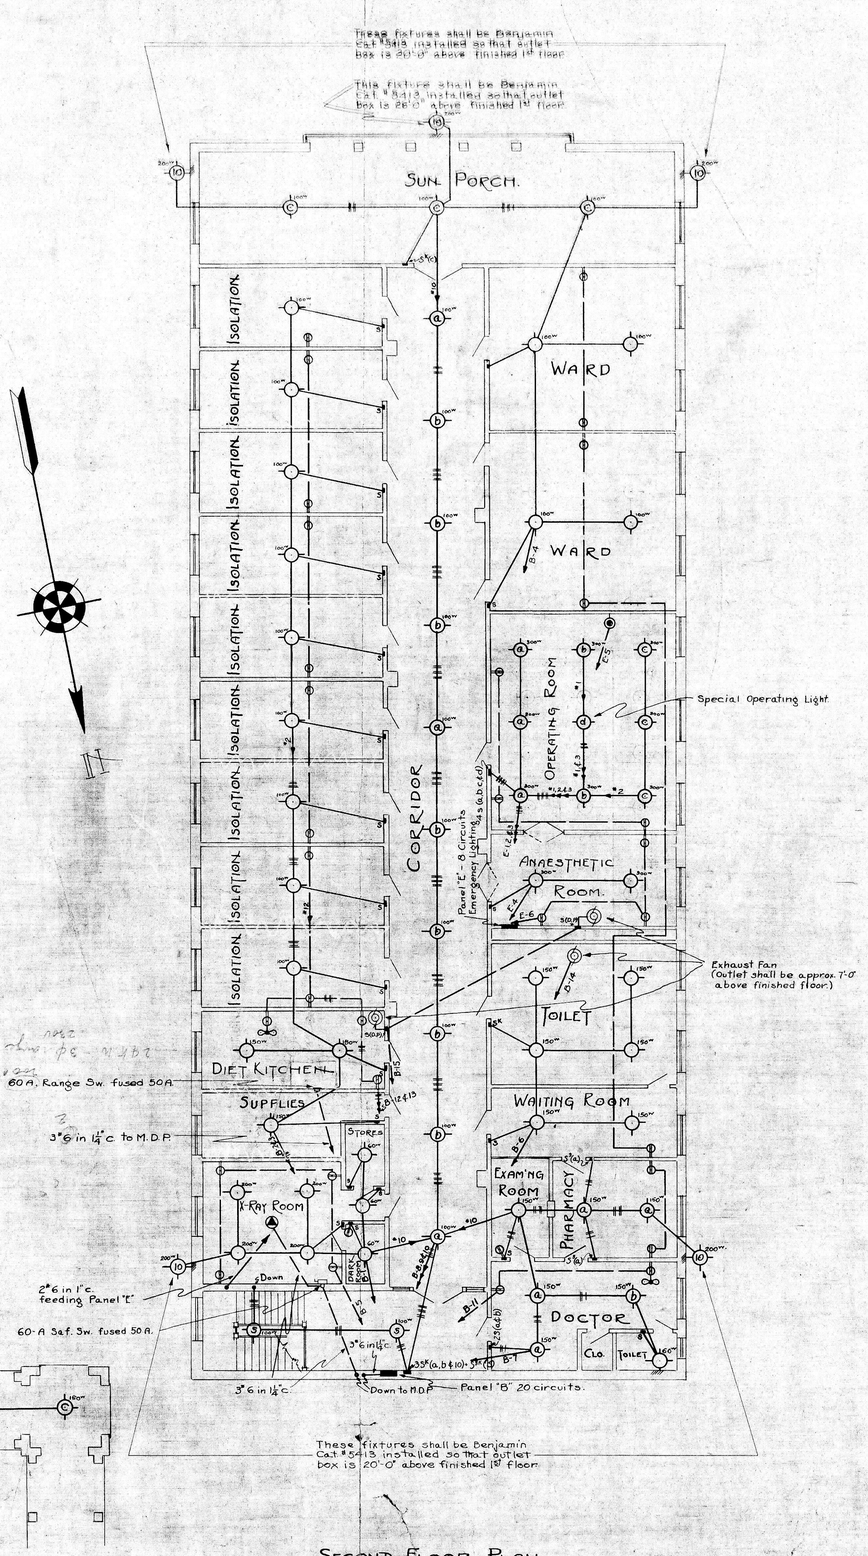

SECOND FLOOR PLAN

SCALE ⅛"=1'-0"

REVISIONS	WORK RECORD		FILE NO.
	DRAWN BY R.C.B.-F.H.C.	BUILDING SCHOOL & HOSPITAL	
	TRACED BY F.H.C.	LOCATION D.C. REFORMATORY, LORTON, VA.	
	CHECKED BY C.A.S.	OFFICE OF MUNICIPAL ARCHITECT-WASHINGTON, D.C.	DRWG.
	DATE 4/16/31	CHIEF OF ARCHITECTURAL DIVISION	DATE
	SHEET	CHIEF OF STRUCTURAL DIVISION	DATE
		CHIEF OF MECHANICAL DIVISION	DATE
		MUNICIPAL ARCHITECT	