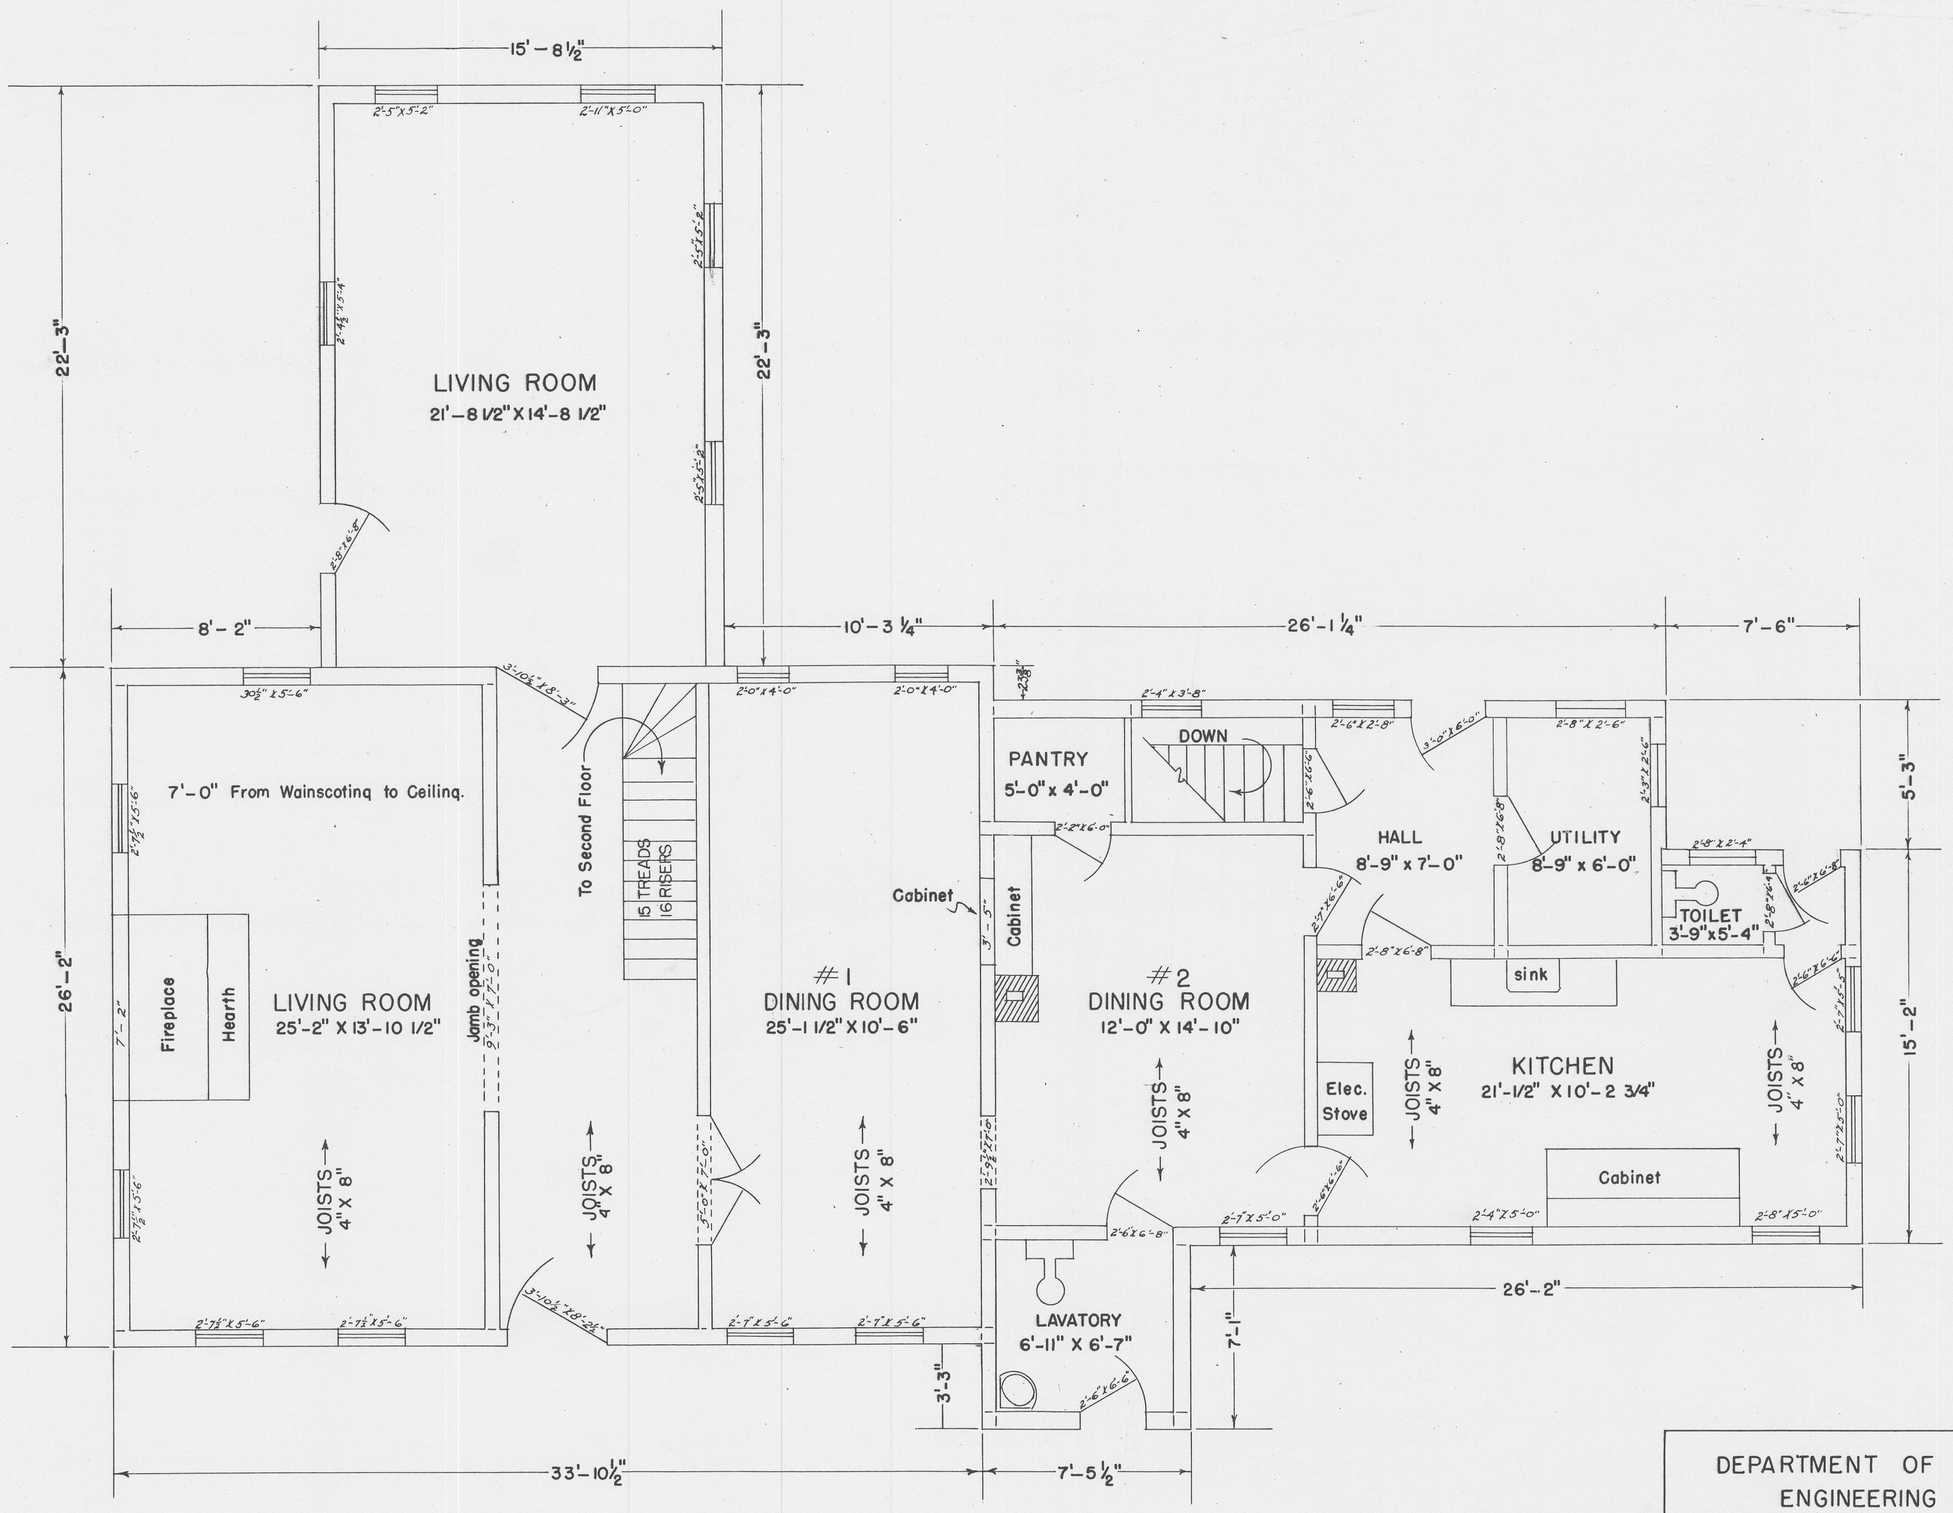

FIRST FLOOR PLAN

1/4" = 1 FOOT

DEPARTMENT OF CORRECTIONS ENGINEERING DIVISION		
RESIDENCE OF Asst SUPERINTENDENT Reply		
SCALE: 1/4" = 1 foot	DATE: 3/13/51	NO. 2024
APPROVED:	CHECKED: E H Burg	DRAWN: Walter Kidwell

Peakley

CEN-51-013

H-53