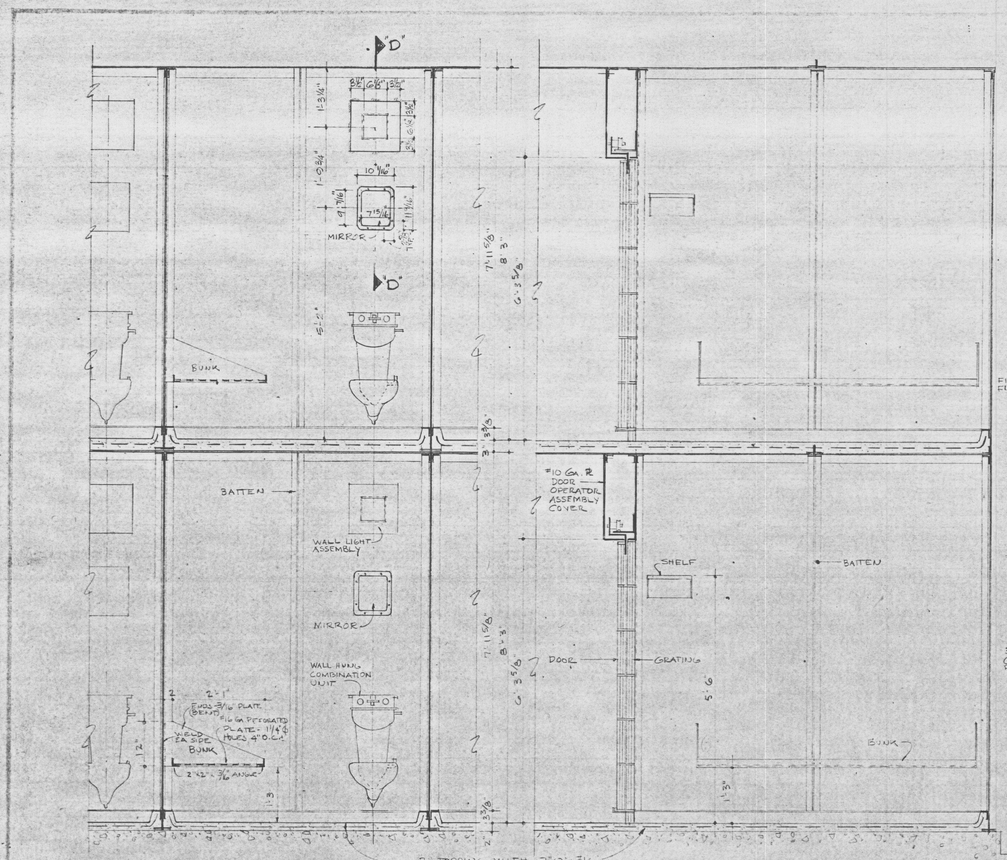

LONGITUDINAL A-A

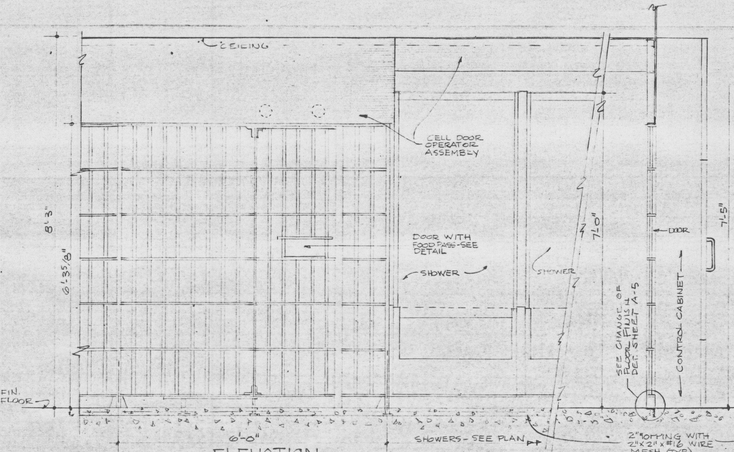

ELEVATION

SCALE: 3/4"=1'-0"

NOTE:
ELEVATION AT LOWER LEVEL SHOWN ABOVE - ELEVATION AT UPPER LEVEL SAME AS ABOVE EXCEPT TOPPING IS 3" ON STEEL PLATE CEILING OF LOWER LEVEL CELLS.

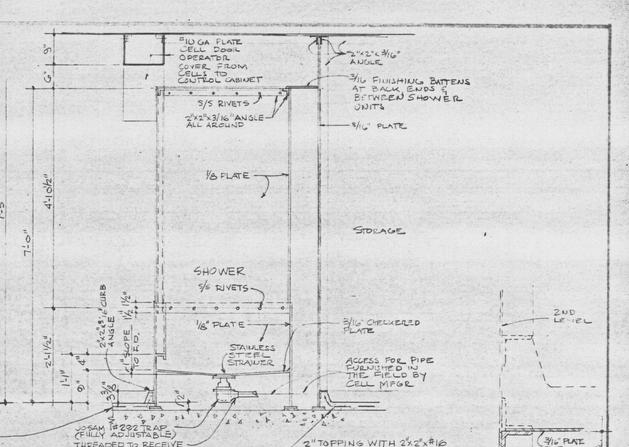

SECTION "C-C"

SCALE: 3/4" = 1'-0"

NOTE:
SECTION AT LOWER LEVEL SHOWN ABOVE - SECTION AT UPPER LEVEL SAME EXCEPT TOPPING IS 3" ON STEEL PLATE CEILING ABOVE LOWER LEVEL SHOWERS

SHOWERS TO BE HOT DIPPED GALVANIZED AFTER FABRICATION. FABRICATE IN TWO (2) SECTIONS AS SHOWN

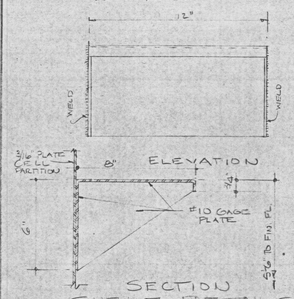

SECTION

SHELF DETAILS

SCALE 3"=1'0"

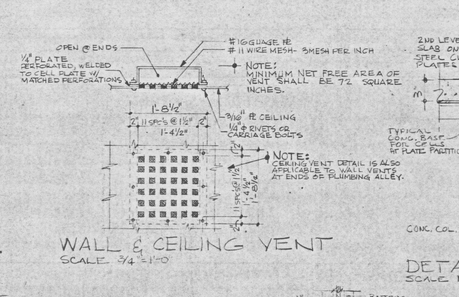

WALL & CEILING VENT

SCALE 3/4"=1'-0"

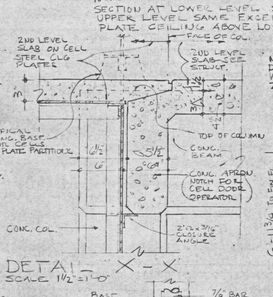

DETAIL - X - X

SCALE 1½"=1'-0"

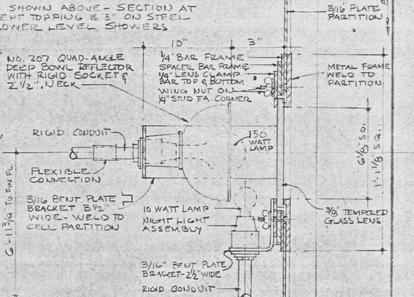

WALL LIGHT ASSEMBLY

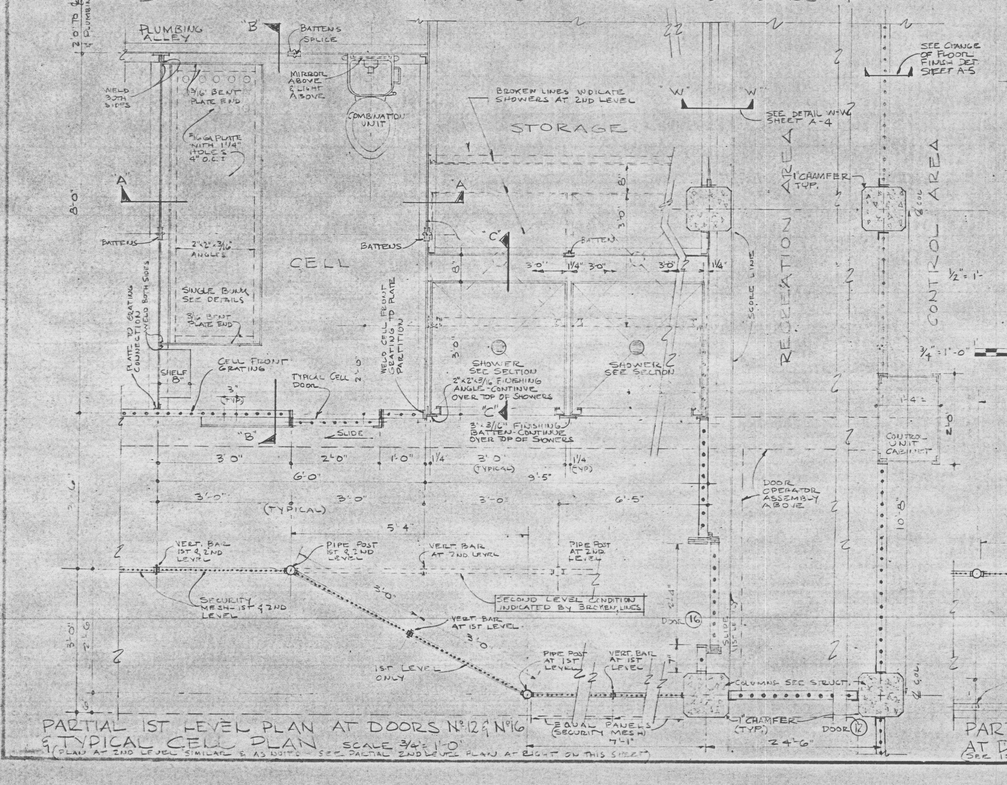

PARTIAL 1ST LEVEL PLAN AT DOORS Nº 12 & Nº 16

& TYPICAL CELL PLAN SCALE 3/4"=1'-0"

(PLAN AT 2ND LEVEL SIMILAR & AS NOTED - SEE PARTIAL 2ND LEVEL PLAN AT RIGHT ON THIS SHEET)

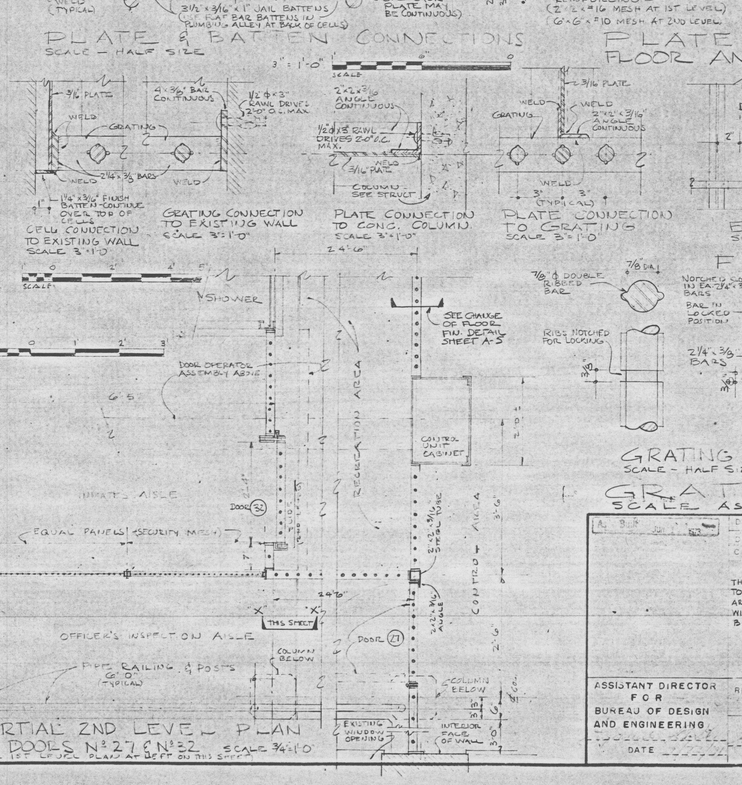

PARTIAL 2ND LEVEL PLAN AT DOORS Nº 27 & Nº 32 SCALE 3/4"=1'0"

(SEE 1ST LEVEL PLAN AT LEFT ON THIS SHEET)

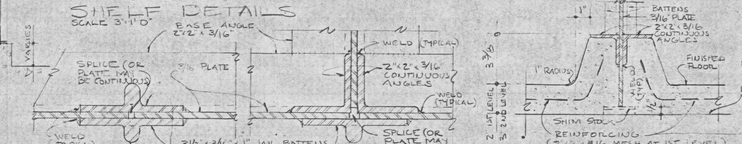

PLATE & BATTEN CONNECTIONS

SCALE - HALF SIZE

GRATING CONNECTION TO EXIST'NG WALL SCALE 3"=1'-0"

PLATE CONNECTION TO CONC. COLUMN SCALE 3"=1'-0"

PLATE CONNECTION TO GRATING SCALE 3"=1'-0"

PLATE & GRATING FLOOR ANCHORAGE SCALE 3"=1'-0"

GRATING INTERLOCK

SCALE - HALF SIZE

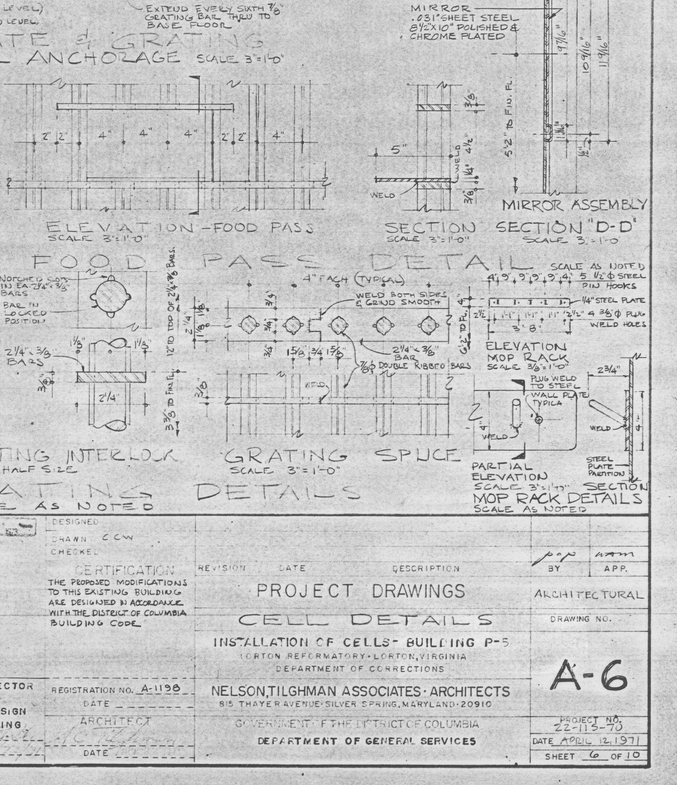

GRATING SPLICE

SCALE 3"=1'-0"

FOOD PASS DETAIL

SCALE AS NOTED

ELEVATION MOP RACK SCALE 3"=1'-0"

PARTIAL ELEVATION SCALE 3"=1'-0"

SECTION MOP RACK DETAILS SCALE AS NOTED

GRATINGS DETAILS

SCALE AS NOTED

MIRROR ASSEMBLY

SECTION SECTION "D-D"

SCALE 3"=1'-0"

DESIGNED			
DRAWN CCW			
CHECKED			
CERTIFICATION: THE PROPOSED MODIFICATIONS TO THIS EXISTING BUILDING ARE DESIGNED IN ACCORDANCE WITH THE DISTRICT OF COLUMBIA BUILDING CODE.	REVISION	DATE	DESCRIPTION / BY / APP.
	PROJECT DRAWINGS		ARCHITECTURAL
	CELL DETAILS		DRAWING NO.
	INSTALLATION OF CELLS - BUILDING P-5		A-6
	LORTON REFORMATORY · LORTON, VIRGINIA		
	DEPARTMENT OF CORRECTIONS		
ASSISTANT DIRECTOR FOR BUREAU OF DESIGN AND ENGINEERING	NELSON, TILGHMAN ASSOCIATES · ARCHITECTS		
REGISTRATION NO. A-1190	815 THAYER AVENUE · SILVER SPRING, MARYLAND · 20910		
DATE	GOVERNMENT OF THE DISTRICT OF COLUMBIA		PROJECT NO. 22-113-70
ARCHITECT	DEPARTMENT OF GENERAL SERVICES		DATE APRIL 12, 1971
DATE			SHEET 6 OF 10