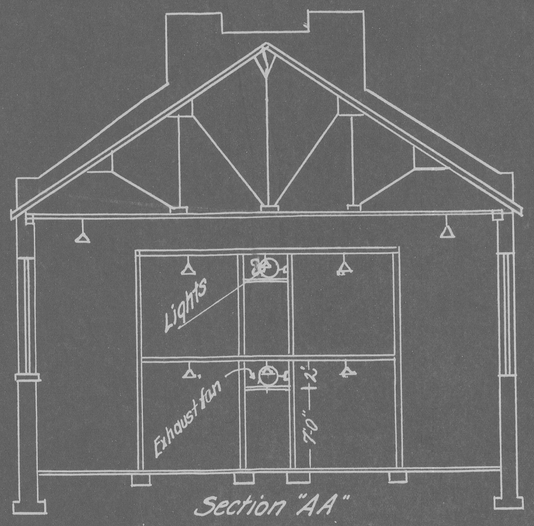

Section "AA"

Circuits

1 Arcade lights
2 Officer's light - receptacle
3 Front corridor and rear lights
4 Outside lights
5 Corridor lights - alternate a
6 " " " b
7 " " " c
8 " " " d
9 Second floor tier - service corridor
10 First " " " "
11 Exhaust fans - four
12 Cells 1 to 12
13 " 14 to 25
14 " 26 to 37
15 " 38 to 50
16 " 51 to 62
17 " 63 to 75
18 " 76 to 87
19 " 88 to 100
20 - 4 Shower Rooms.

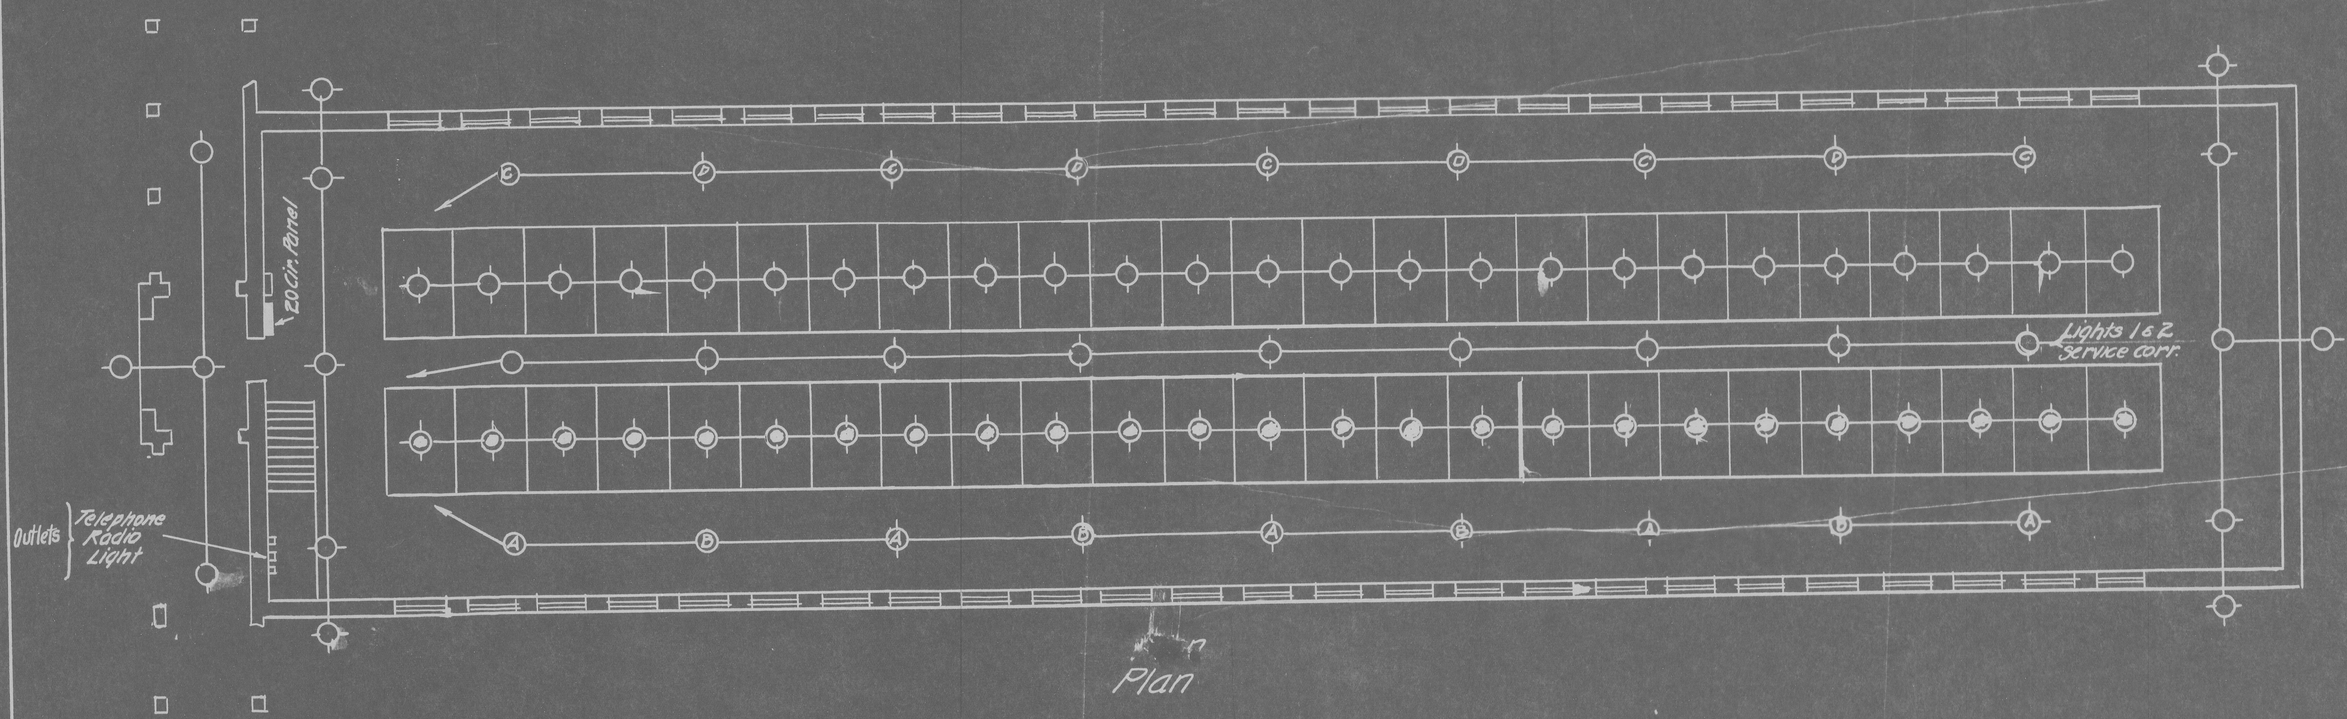

Plan

Approved W. E. Haidu 8/15/40
as to electrical details

Constructing Engineer's Office D.C. Penal Institutions - Lorton, Va.		
Electrical Layout - Cell Bldg. #6 Reformatory - Lorton, Va.		
Scale - 1/8" = 1'-0"		
Traced by	Checked by	Date
Deming	H.S.H.	8-12-40