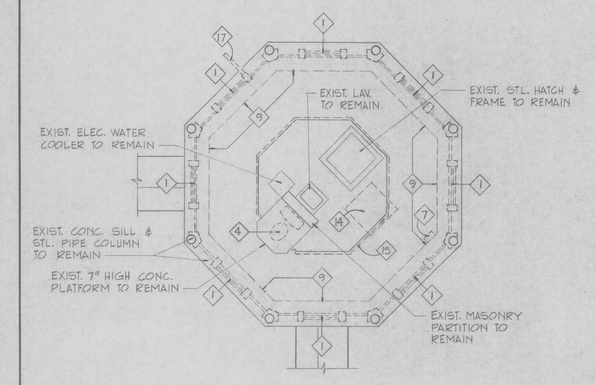

UPPER FLOOR DEMOLITION PLAN
SCALE: 1/4" = 1' - 0"

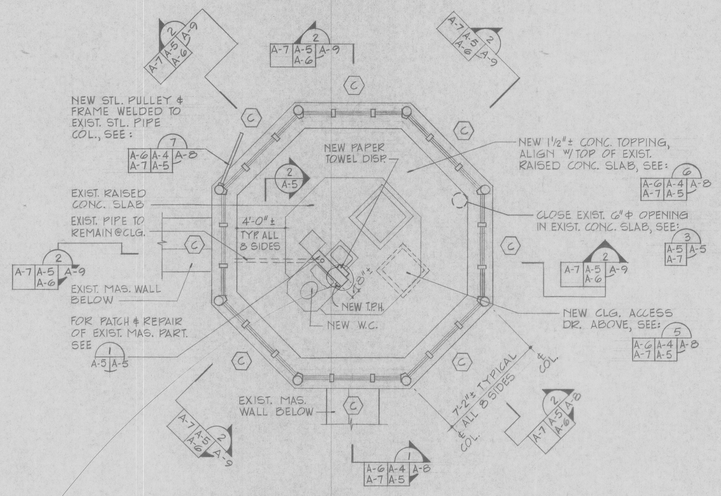

REPAIR MASONRY WALL

UPPER FLOOR PLAN
SCALE: 1/4" = 1' - 0"

Roof
H/ A/C
close up upper part of windows
Steel bells around Tower (consult Structural Eng)
Repair / fill cracks in brick walls
Rifle Cabinet for 4 Rifles

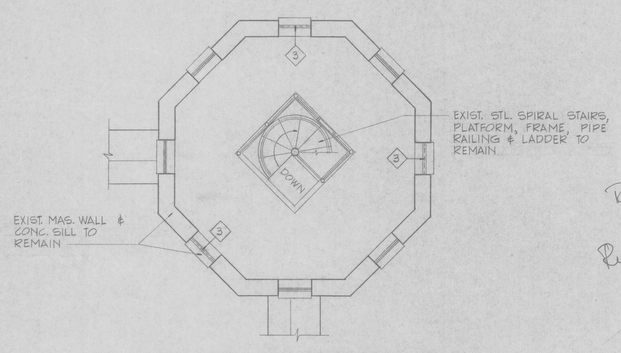

MIDDLE FLOOR DEMOLITION PLAN
SCALE: 1/4" = 1' - 0"

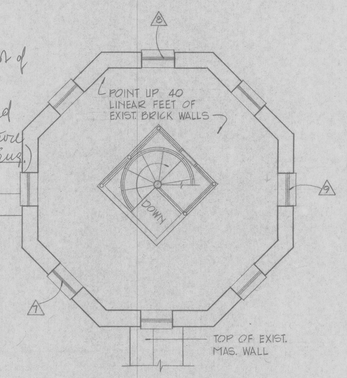

MIDDLE FLOOR PLAN
SCALE: 1/4" = 1' - 0"

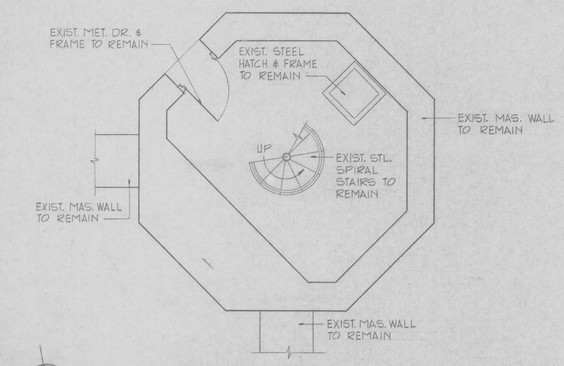

GROUND FLOOR DEMOLITION PLAN
SCALE: 1/4" = 1' - 0"

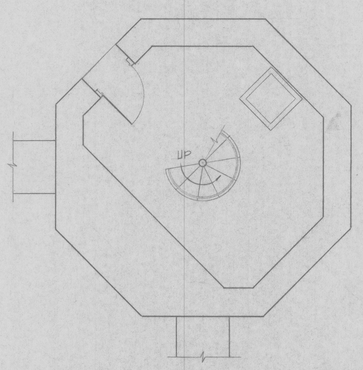

GROUND FLOOR PLAN
SCALE: 1/4" = 1' - 0"

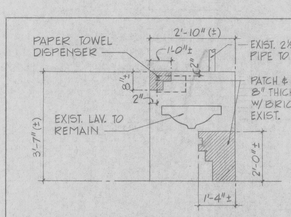

1 A-5 A-5 EXIST. MAS. PARTITION ELEV.
SCALE: 1½" = 1'-0"

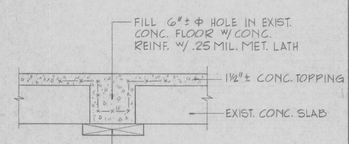

3 A-5 A-7 DETAIL
SCALE: 1½" = 1'-0"

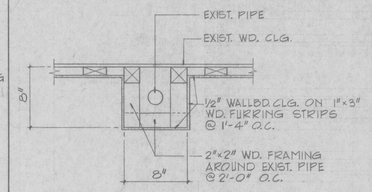

2 A-5 A-5 SECTION
SCALE: 1½" = 1'-0"

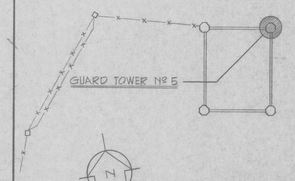

KEY PLAN
NOT TO SCALE

	DESIGNED P.K.		
	DRAWN P.K.		
	CHECKED ALS, P.K.		
	CERTIFICATION	REVISION DATE DESCRIPTION	BY APP.
		PROJECT DRAWINGS	
		GUARD TOWER № 5	DRAWING NO.
		LORTON IMPROVEMENTS – CENTRAL FACILITY	
		DEPARTMENT OF CORRECTIONS, LORTON, VA.	A-5
ASSISTANT DIRECTOR FOR BUREAU OF DESIGN AND ENGINEERING	REGISTRATION NO. DATE	AUSTIN L. SPRIGGS ASSOCIATES 433 MASSACHUSETTS AVENUE, N.W., WASHINGTON, D.C. 20001	
	ARCHITECT	GOVERNMENT OF THE DISTRICT OF COLUMBIA	PROJECT No.
DATE	DATE	DEPARTMENT OF GENERAL SERVICES	DATE
			SHEET OF

GUARD TOWER #5