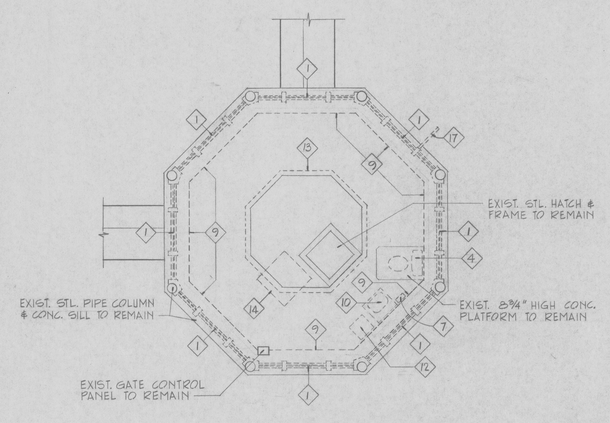

UPPER FLOOR DEMOLITION PLAN

SCALE: 1/4" = 1'-0"

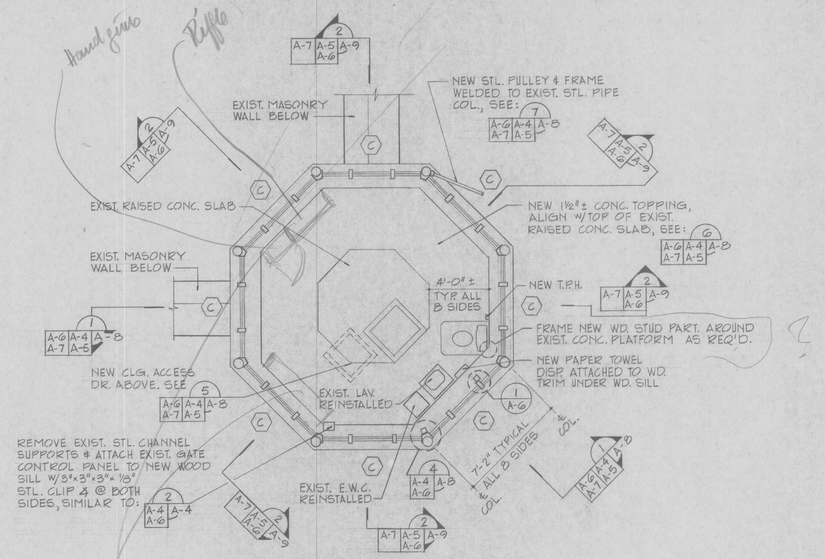

UPPER FLOOR PLAN

SCALE: 1/4" = 1'-0"

Bronze Coated Reflecting Glass
H.A/C

Clean Gutter/Down Spouts at Staff Entrance Tower 6

Cat walk around Tower w/ Door overchanging Roof

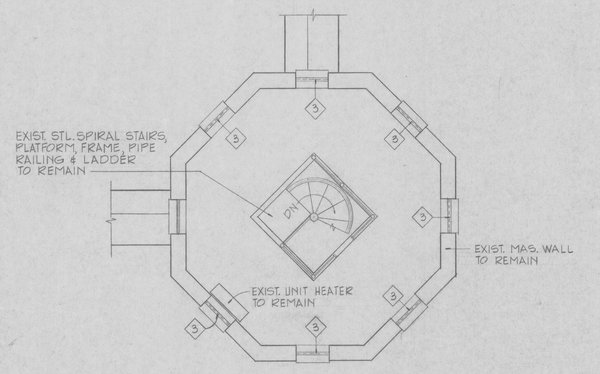

MIDDLE FLOOR DEMOLITION PLAN

SCALE: 1/4" = 1'-0"

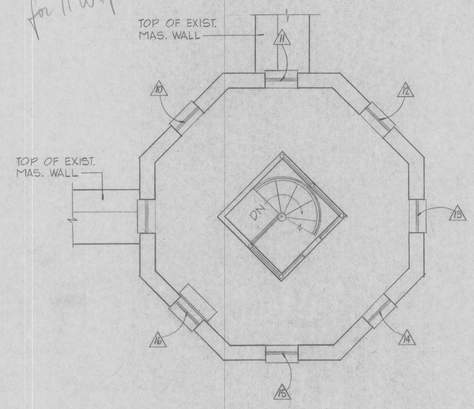

MIDDLE FLOOR PLAN

SCALE: 1/4" = 1'-0"

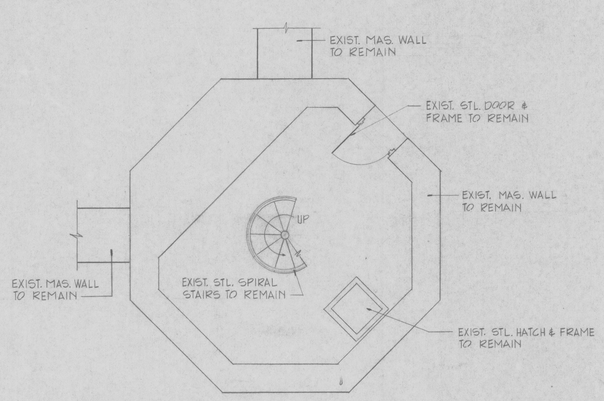

GROUND FLOOR DEMOLITION PLAN

SCALE: 1/4" = 1'-0"

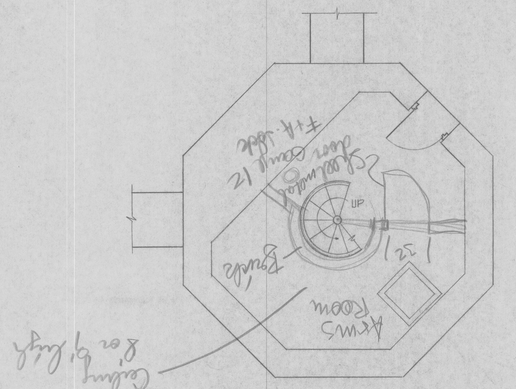

GROUND FLOOR PLAN

SCALE: 1/4" = 1'-0"

DETAIL

SCALE: 3"=1'-0"

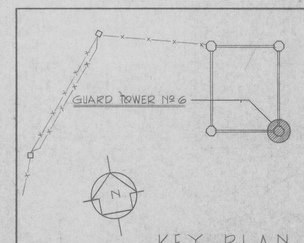

KEY PLAN

NOT TO SCALE

DESIGNED P.J.K.
DRAWN E.C., P.J.K.
CHECKED ALS, P.J.K.

CERTIFICATION

ASSISTANT DIRECTOR FOR BUREAU OF DESIGN AND ENGINEERING

DATE

REGISTRATION NO.
DATE

ARCHITECT

DATE

REVISION	DATE	DESCRIPTION	BY	APP.

PROJECT DRAWINGS

GUARD TOWER No 6

LORTON IMPROVEMENTS—CENTRAL FACILITY

DEPARTMENT OF CORRECTIONS, LORTON, VA.

AUSTIN L. SPRIGGS ASSOCIATES

433 MASSACHUSETTS AVENUE, N.W., WASHINGTON, D.C. 20001

GOVERNMENT OF THE DISTRICT OF COLUMBIA

DEPARTMENT OF GENERAL SERVICES

DRAWING NO. A-6

PROJECT No.

DATE

SHEET ___ OF ___