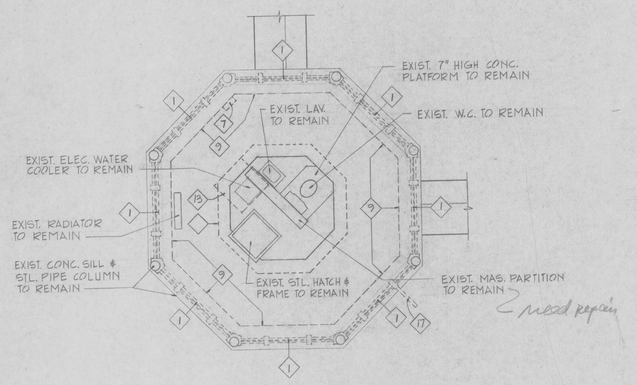

UPPER FLOOR DEMOLITION PLAN
SCALE: 1/4" = 1' - 0"

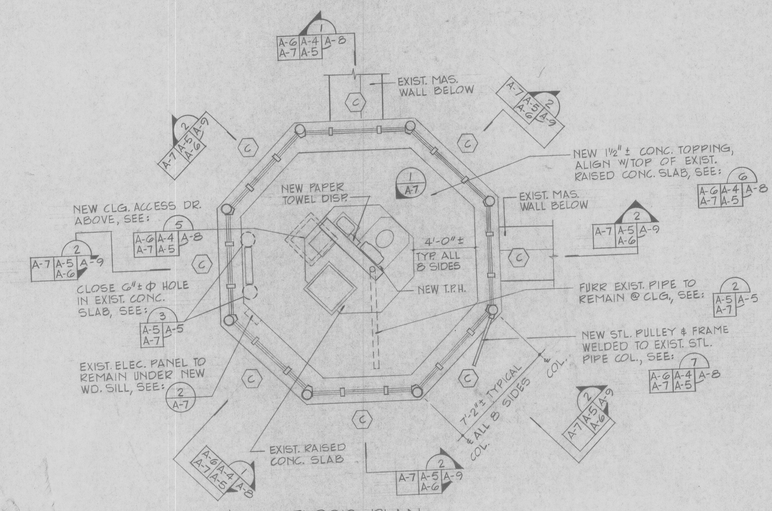

UPPER FLOOR PLAN
SCALE: 1/4" = 1' - 0"

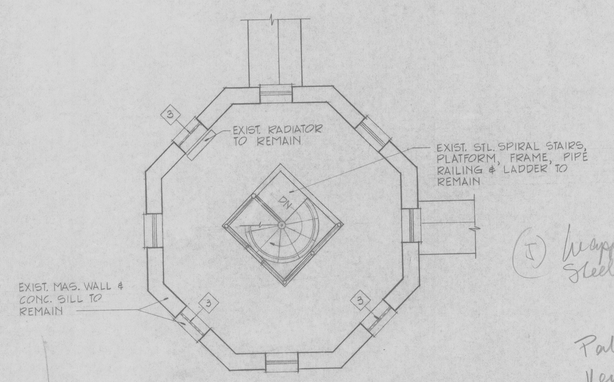

MIDDLE FLOOR DEMOLITION PLAN
SCALE: 1/4" = 1' - 0"

(I) Weapons Cabinet Steel, Lock, below Sill

Patch roof
Venetian blinds
H. A/C
Safety glazing
replace interior of window sill (cardboard)
replain dwl. ceiling

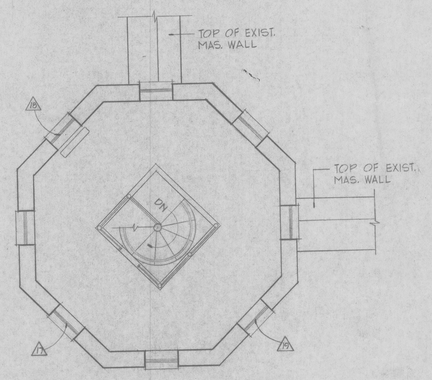

MIDDLE FLOOR PLAN
SCALE: 1/4" = 1' - 0"

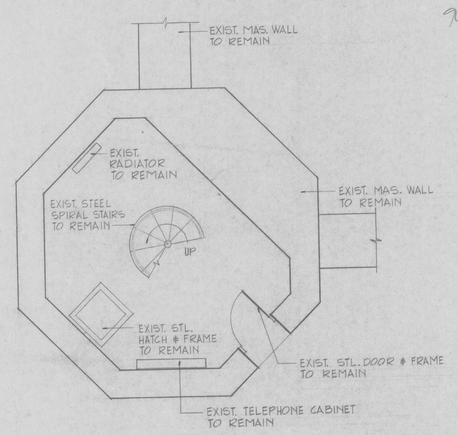

GROUND FLOOR DEMOLITION PLAN
SCALE: 1/4" = 1' - 0"

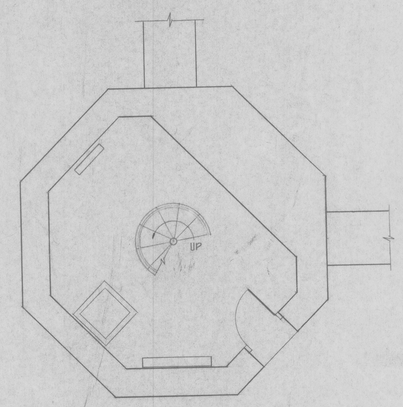

GROUND FLOOR PLAN
SCALE: 1/4" = 1' - 0"

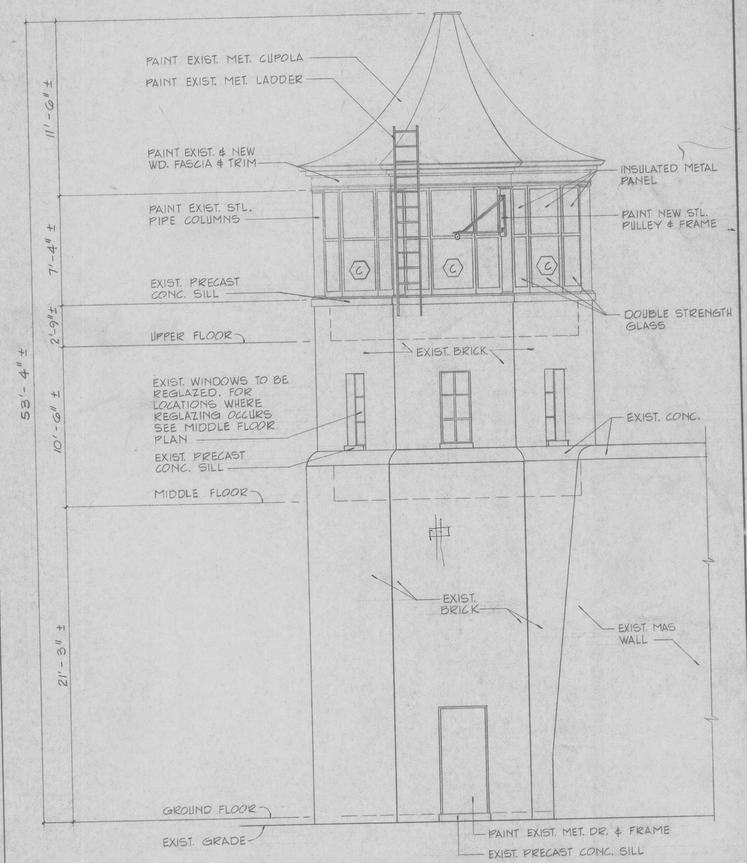

GUARD TOWERS Nº 4, 5, 6 & 7
TYPICAL ELEVATION (OTHER SIDES SIMILAR)
SCALE: 1/4" = 1' - 0"

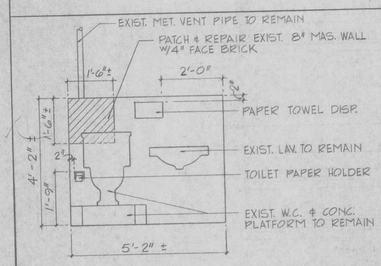

1 A-7 A-7 ELEVATION
SCALE: 1/2" = 1'-0"

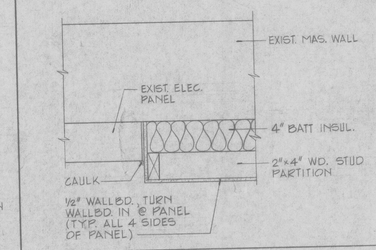

2 A-7 A-7 DETAIL
SCALE: 1½" = 1'-0"

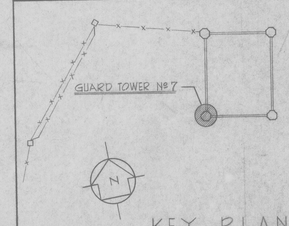

KEY PLAN
NOT TO SCALE

	DESIGNED P.V.K.		
	DRAWN K.O., P.V.K.		
	CHECKED ALS, P.V.K.		
	CERTIFICATION	REVISION DATE DESCRIPTION	BY APP.
		PROJECT DRAWINGS	
		GUARD TOWER Nº 7	DRAWING NO.
		LORTON IMPROVEMENTS—CENTRAL FACILITY	
		DEPARTMENT OF CORRECTIONS, LORTON, VA.	A-7
ASSISTANT DIRECTOR FOR BUREAU OF DESIGN AND ENGINEERING	REGISTRATION NO. ____ DATE ____	AUSTIN L. SPRIGGS ASSOCIATES	
	ARCHITECT	433 MASSACHUSETTS AVENUE, N.W., WASHINGTON, D.C. 20001	PROJECT No.
DATE ____	DATE ____	GOVERNMENT OF THE DISTRICT OF COLUMBIA	DATE ____
		DEPARTMENT OF GENERAL SERVICES	SHEET ____ OF ____