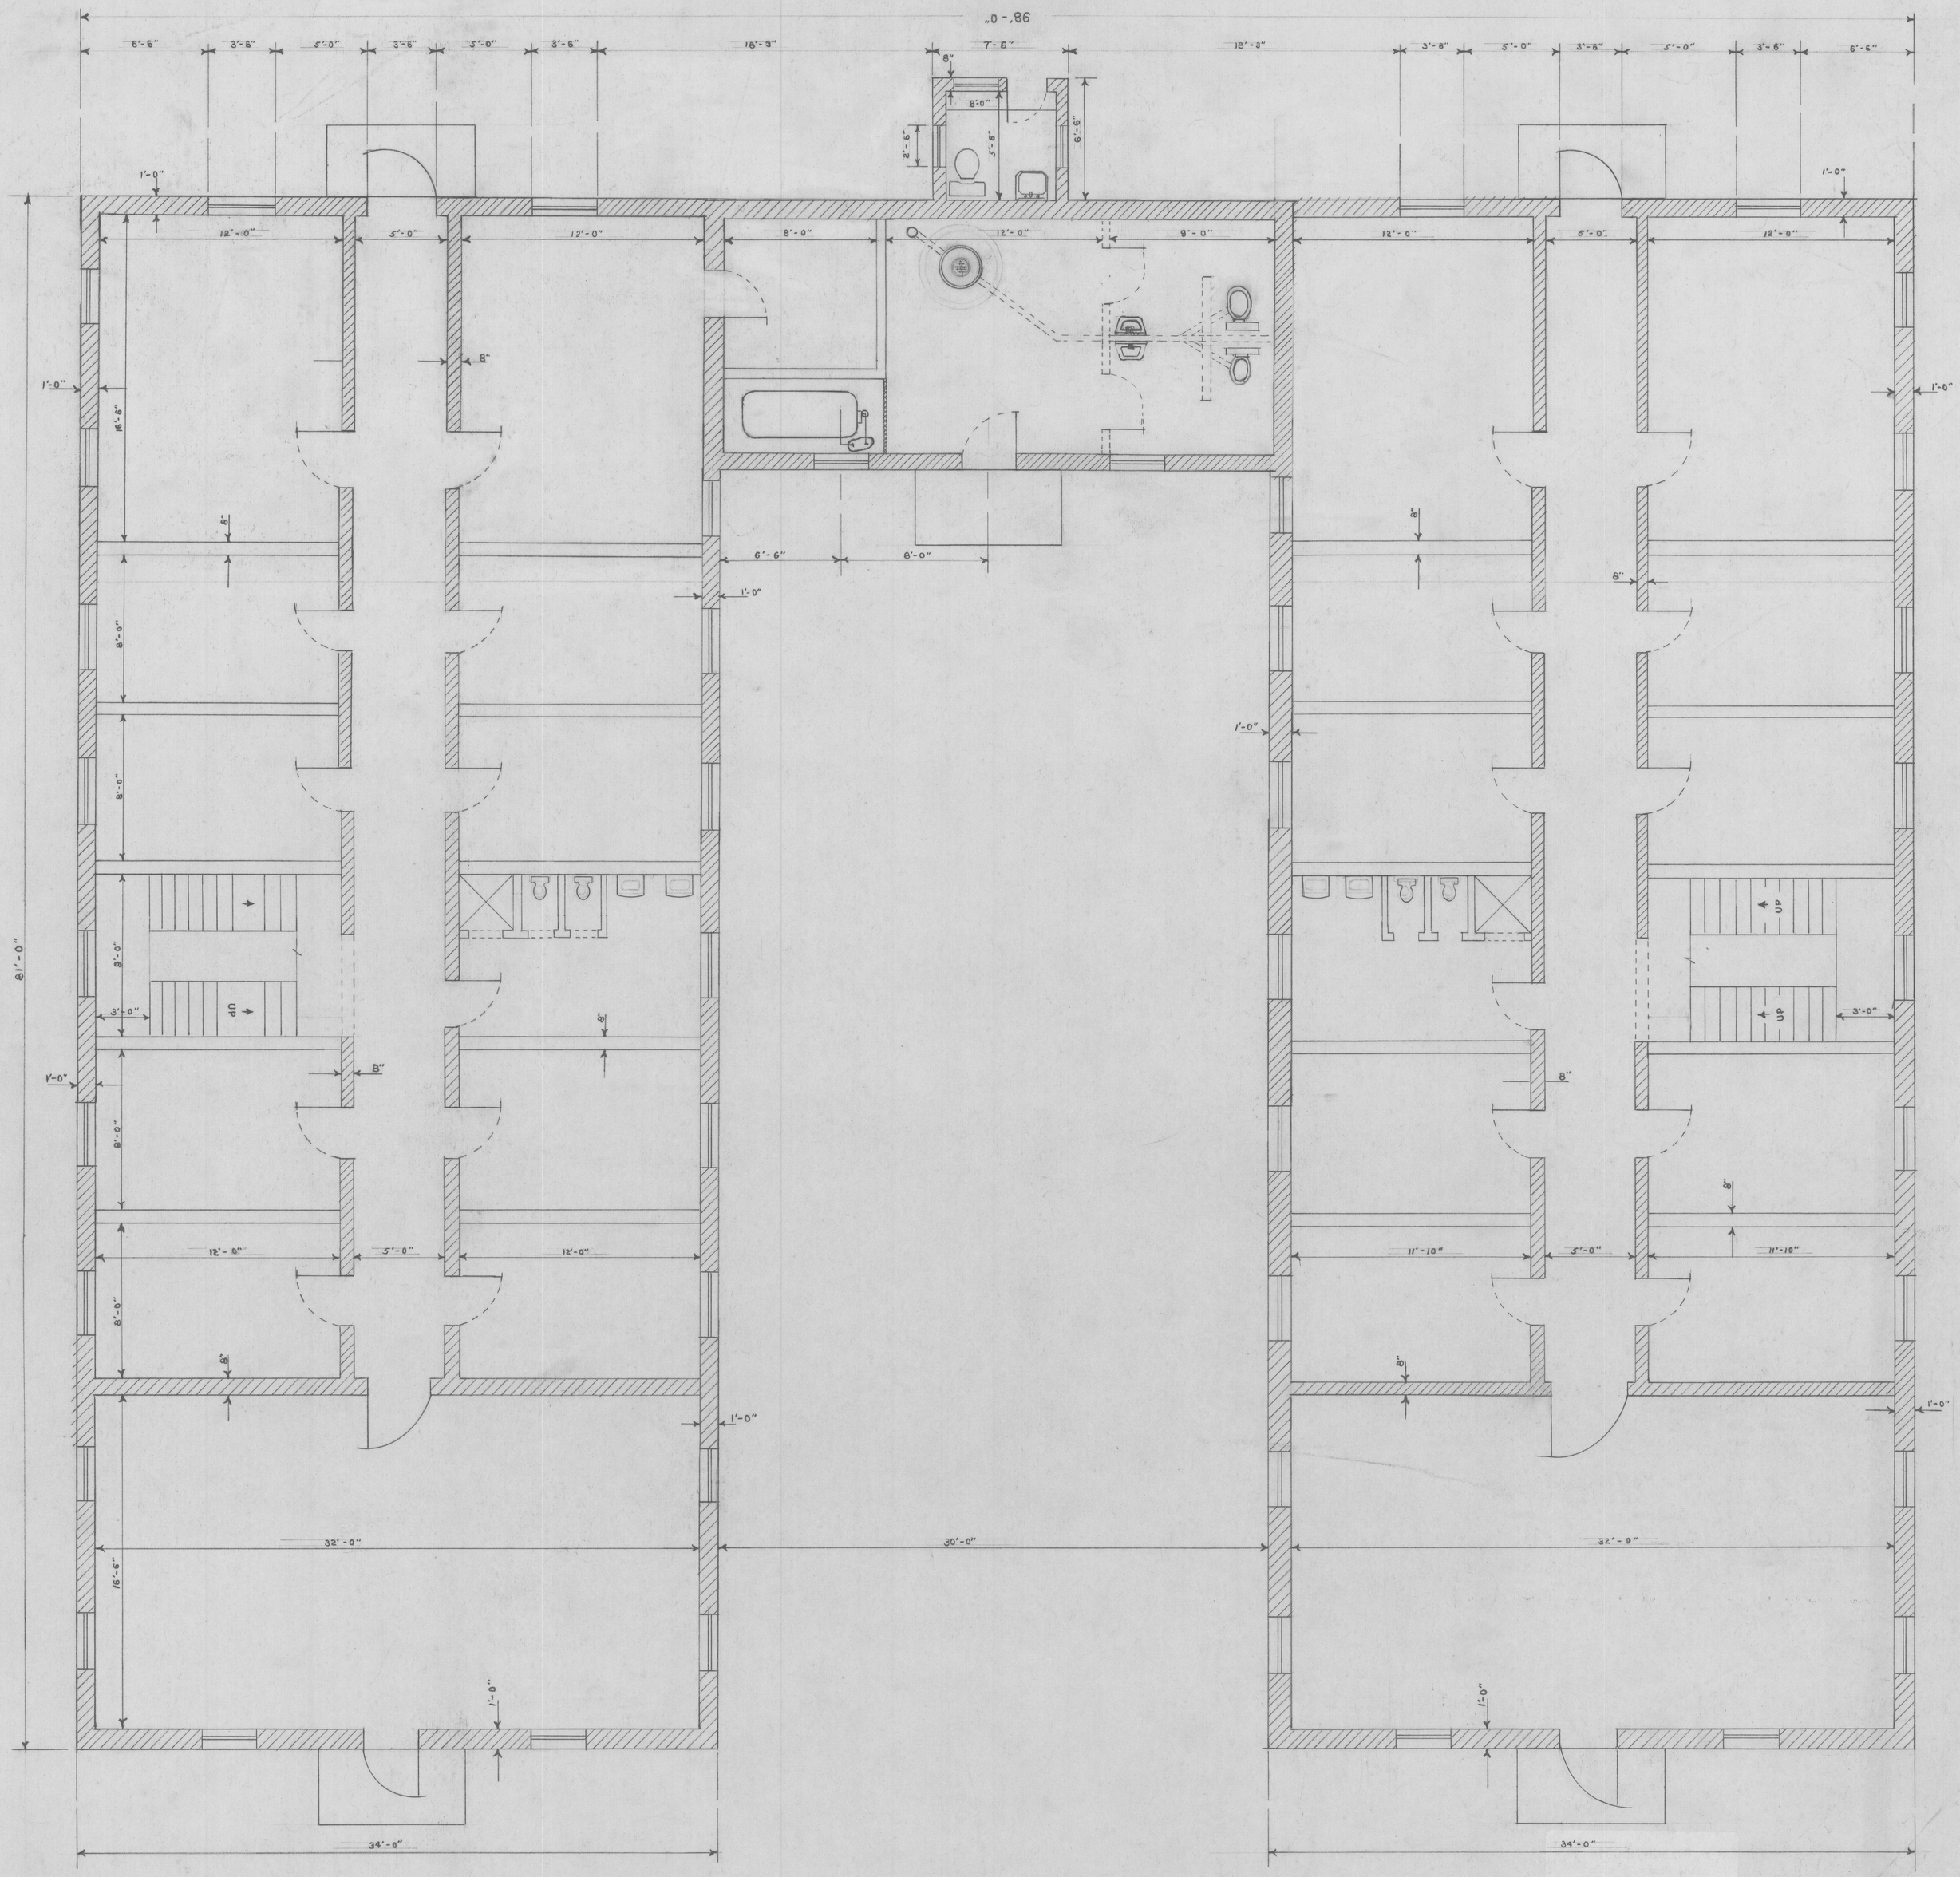

FIRST FLOOR

DEPARTMENT OF CORRECTIONS; D.C.
OFFICE OF THE CHIEF ENGINEER

OFFICER'S QUTS. TOILET ANNEX

P13 & P14

BLDG. ~~P-84~~

MAX-XX-010

DRAWN BY: DATE:
CHECKED BY: APPROVED BY:
SCALE

P-13 & P-14