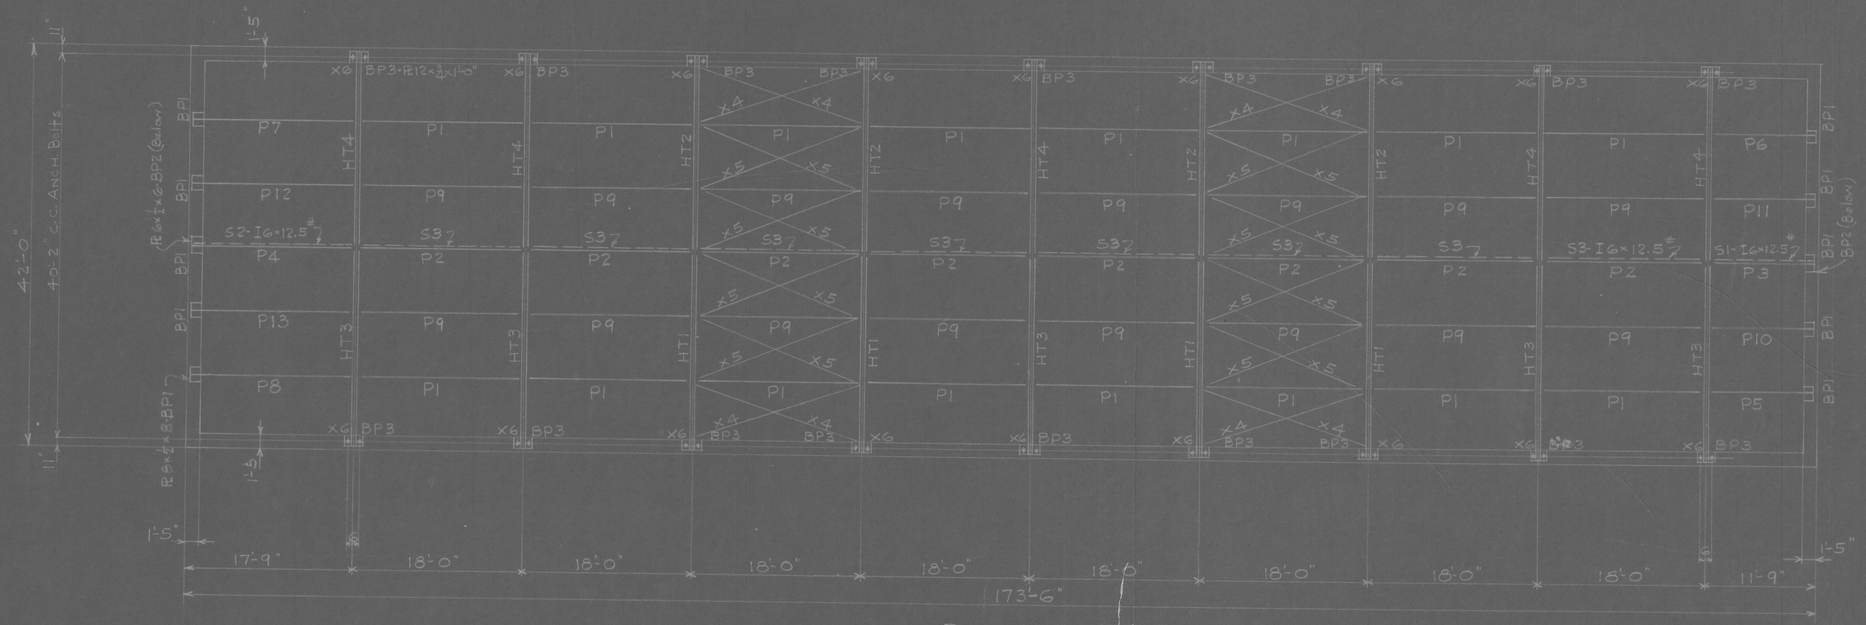

ROOF PLAN

NOTE:-
All purlins are B.I. 10×21#
Top chord bracing - 3/4 ϕ Rods.

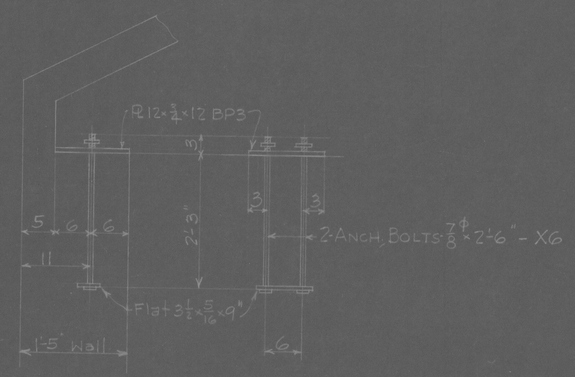

Typical Anchor Bolt Detail.

THIS DRAWING APPROVED FOR GENERAL ARRANGEMENT ONLY. ANY DEPARTURE HEREON FROM CONTRACT REQUIREMENTS MUST BE ADJUSTED STRICTLY IN ACCORDANCE WITH THE PROVISIONS OF ARTICLE 16 OF THE GENERAL STIPULATIONS.

THE CONTRACTOR SHALL VERIFY ALL DIMENSIONS HERE GIVEN AT THE BUILDING.

JUL 15 1931
FOR FILE

ERECTION DIAGRAM

FRANK M. WEAVER & CO., Inc.
LANSDALE, PA.

STRUCTURE-CELL HOUSES-D.C., REFORMATORY
LORTON, - VA

CUSTOMER-DISTRICT OF COLUMBIA, COMM.

RIVETS	HOLES	
PAINT		
DRAWN BY W.J.K.	DATE 6-30-31	S. O. 3625
CHECKED BY F.N.C.	DATE 7/1	
REVISED		SH. No. E1

CEN31-008