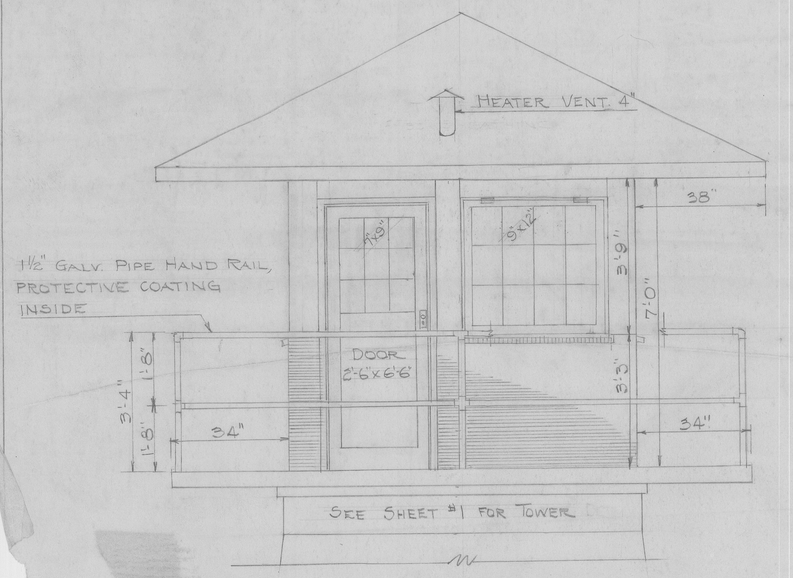

FRONT ELEVATION & WALL DETAIL
SCALE;- 1/2" = 1'-0"

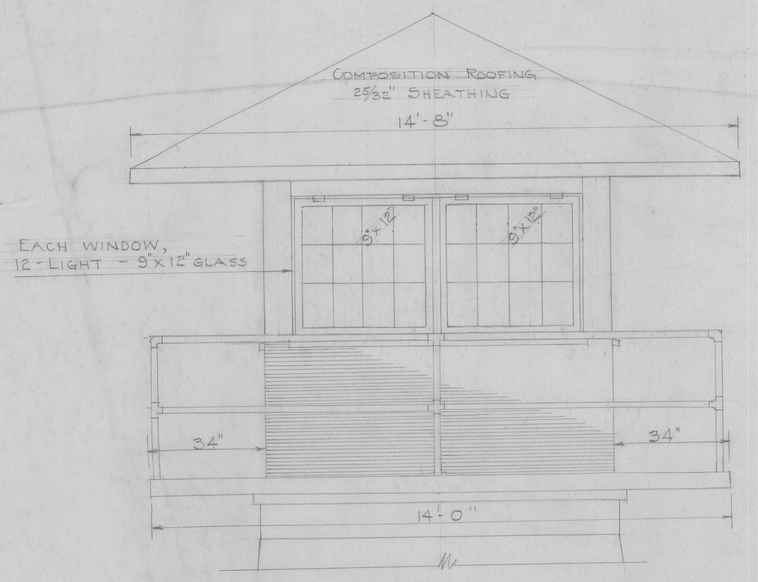

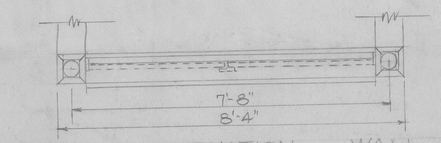

SIDE & BACK ELEVATION - WALL DETAIL
SCALE; 1/2" = 1'-0"

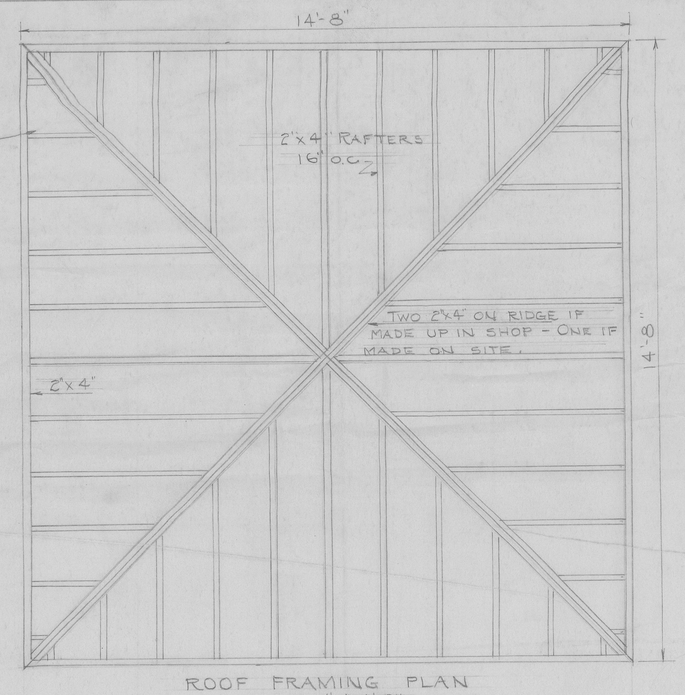

ROOF FRAMING PLAN
SCALE;- 1/2" = 1'-0"

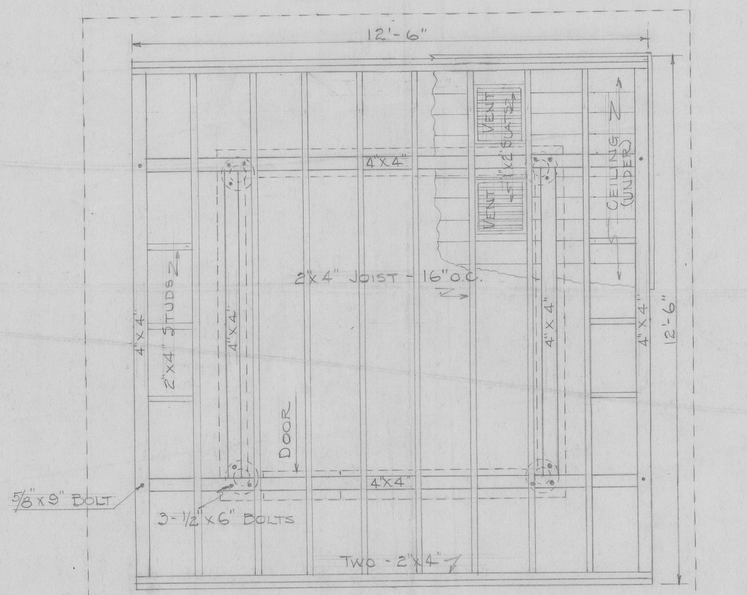

ROOF DECK FRAMING
SCALE;- 1½" = 1'-0"

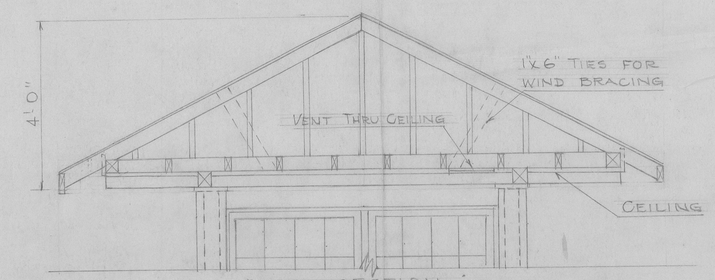

ROOF SECTION
SCALE;- 1½" = 1'-0"

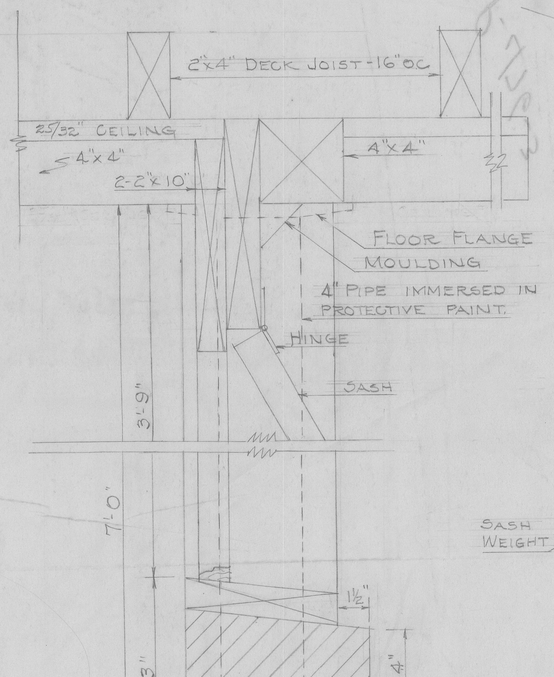

WALL SECTION
SCALE;- 3" = 1'-0"

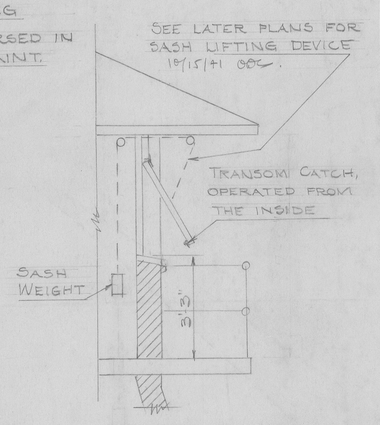

WINDOW DETAIL
SCALE;- 3/8" = 1'-0"

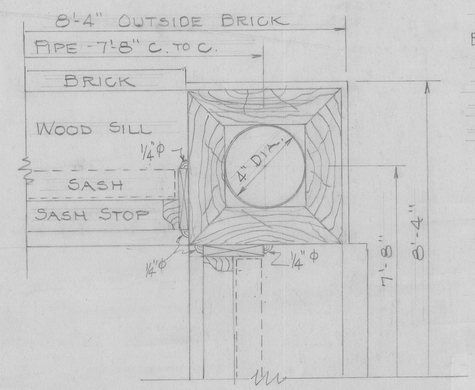

CORNER DETAIL
SCALE;- 3" = 1'-0"

LIGHTS

ELECTRIC SERVICE REQUIRED

1-LIGHT & 1-RECEPTACLE IN TOWER ROOM.

1-LIGHT & 1-RECEPTACLE NEAR LOWER DOOR INSIDE.

HEATING

OIL HEATER ON FIRST FLOOR WITH WARM AIR DUCT TO GRATING IN TOWER ROOM FLOOR. FUEL TANK FILL PIPE OUTSIDE TOWER.

APPROVED, 10/15/41
GEN'L SUPT.

DRAWER 14

CONSTRUCTING ENGINEER'S OFFICE D.C. PENAL INSTITUTIONS - LORTON, VA.			
TOWER HOUSING DETAIL REFORMATORY - SHEET #2			
SCALE;- AS SHOWN.			
DRAWN BY	CHECKED BY	DATE	DESIGNED BY
O.D.C.	H.R.H.	10/8/41	O.S.C.

DRAWER 14