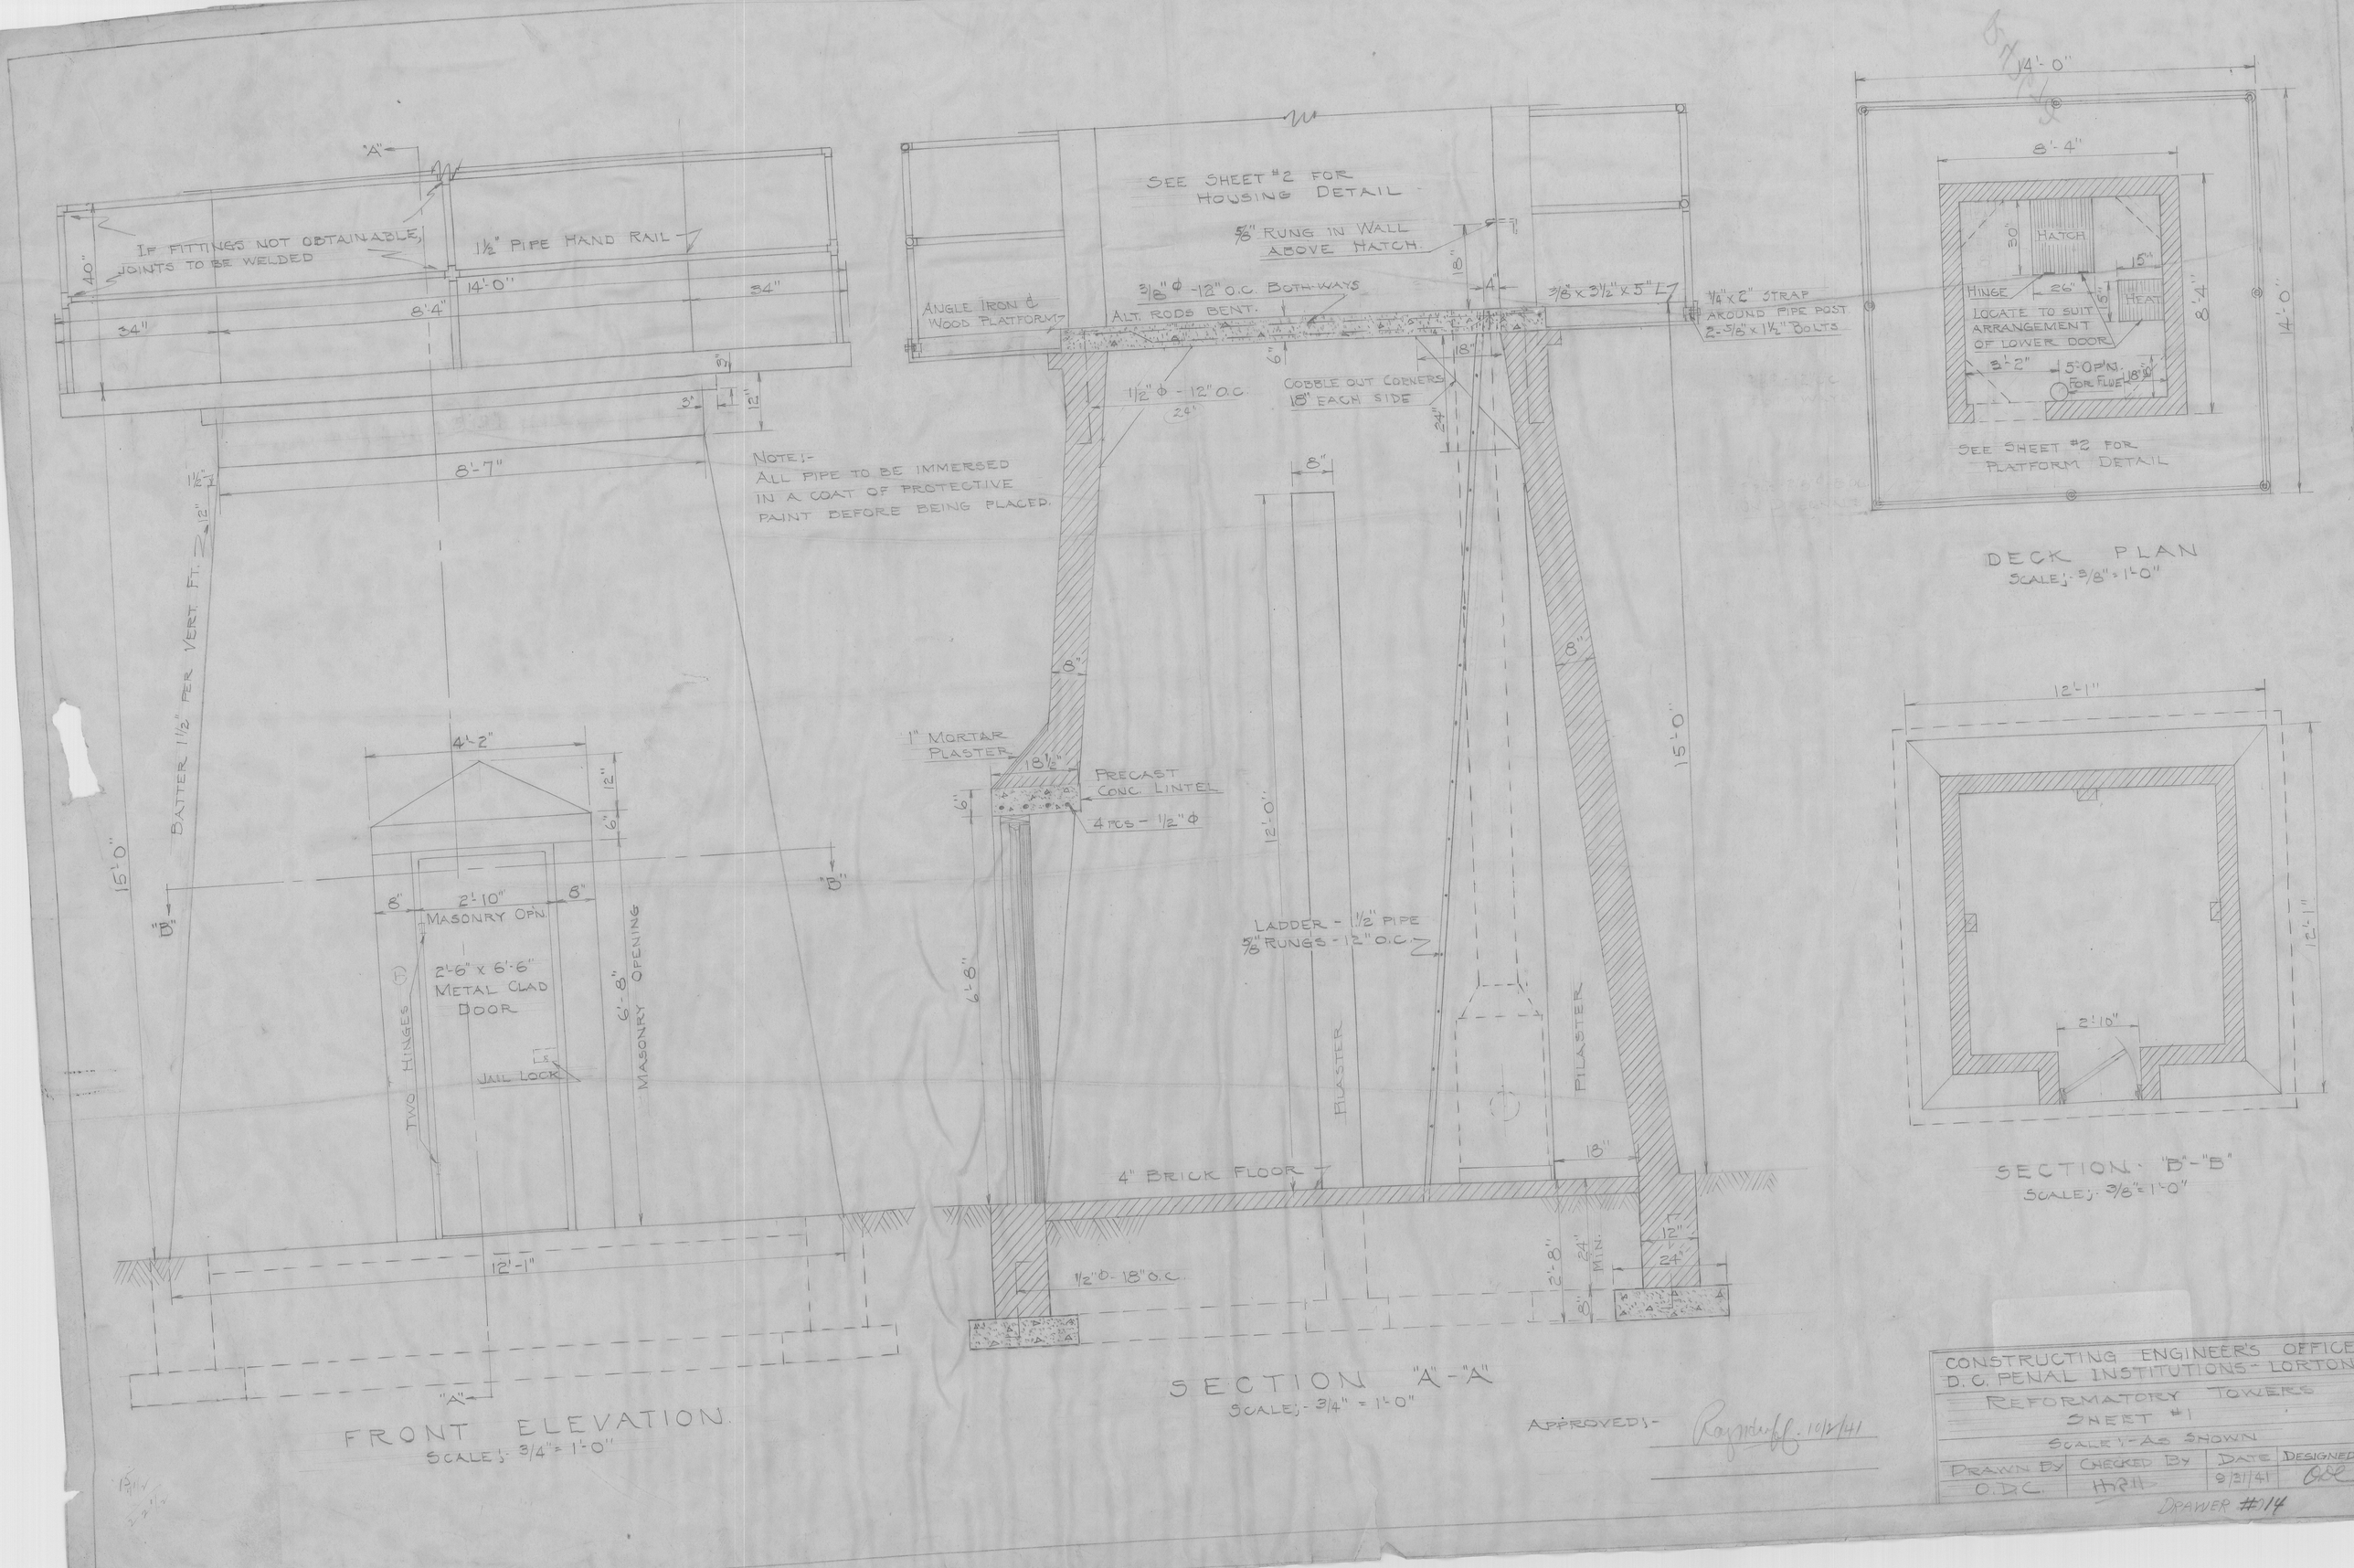

FRONT ELEVATION
SCALE:- 3/4" = 1'-0"

SECTION "A"-"A"
SCALE:- 3/4" = 1'-0"

DECK PLAN
SCALE:- 3/8" = 1'-0"

SECTION "B"-"B"
SCALE:- 3/8" = 1'-0"

APPROVED:- Raymond 10/2/41

CONSTRUCTING ENGINEER'S OFFICE
D.C. PENAL INSTITUTIONS - LORTON
REFORMATORY TOWERS
SHEET #1
SCALE:- AS SHOWN

DRAWN BY	CHECKED BY	DATE	DESIGNED
O.D.C.	HRH	9/31/41	ODC

DRAWER #14