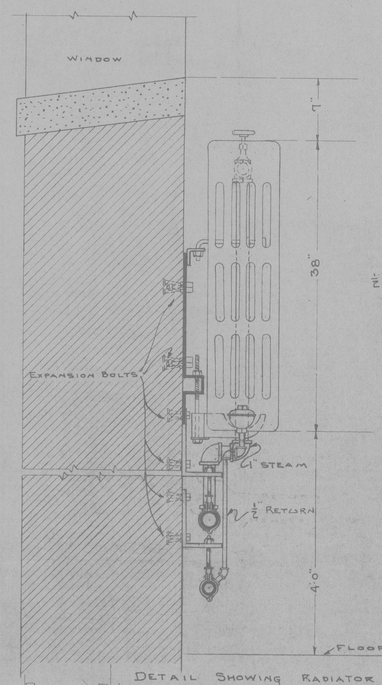

DETAIL SHOWING RADIATOR SUPPORTS AND CONNECTIONS.
SCALE 1½" = 1'-0"

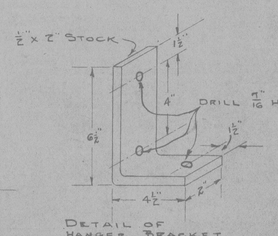

DETAIL OF HANGER BRACKET.

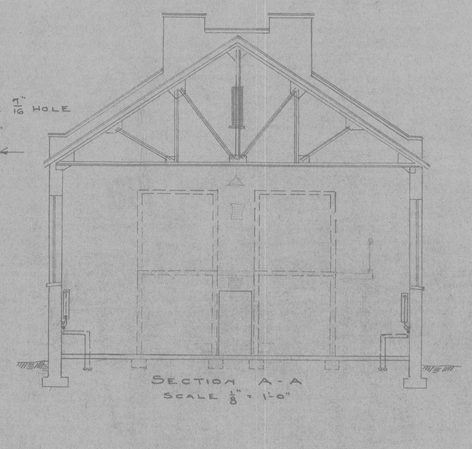

SECTION A-A
SCALE ⅛" = 1'-0"

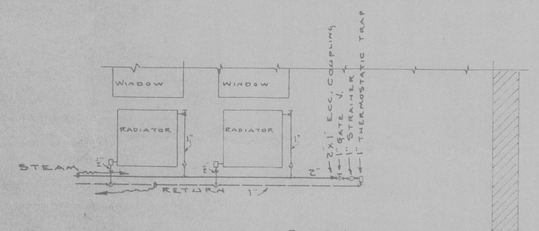

TYPICAL DRIP CONNECTION
NO SCALE

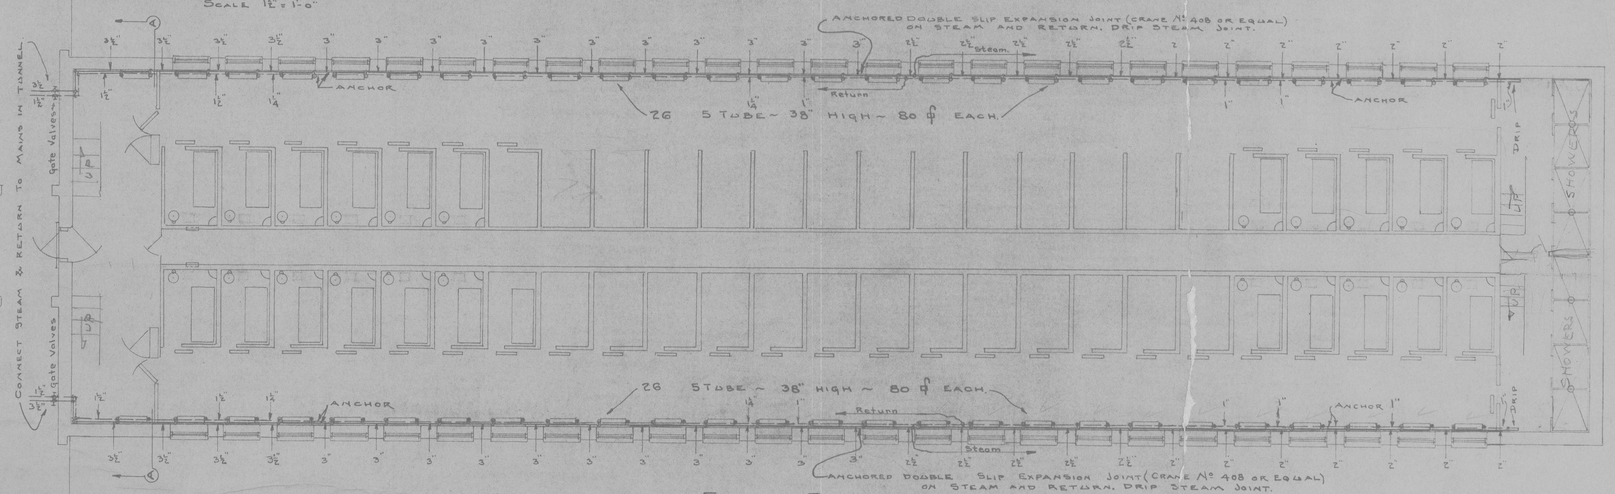

~ FLOOR PLAN ~
SCALE ⅛" = 1'-0"

REVISIONS	WORK RECORD		
	DRAWN BY R.H.T. & P.V.	BUILDING FOR CELL HOUSE NEW INCLOSED GROUP	
	TRACED BY P.V.	LOCATION D.C. REFORMATORY LORTON, VA.	
	CHECKED BY	OFFICE OF MUNICIPAL ARCHITECT—WASHINGTON, D. C.	
	DATE 4/26/22	CHIEF OF ARCHITECTURAL DIVISION	DATE
	SHEET	CHIEF OF STRUCTURAL DIVISION	DATE
		CHIEF OF MECHANICAL DIVISION	DATE 4/26/22
		MUNICIPAL ARCHITECT	DATE