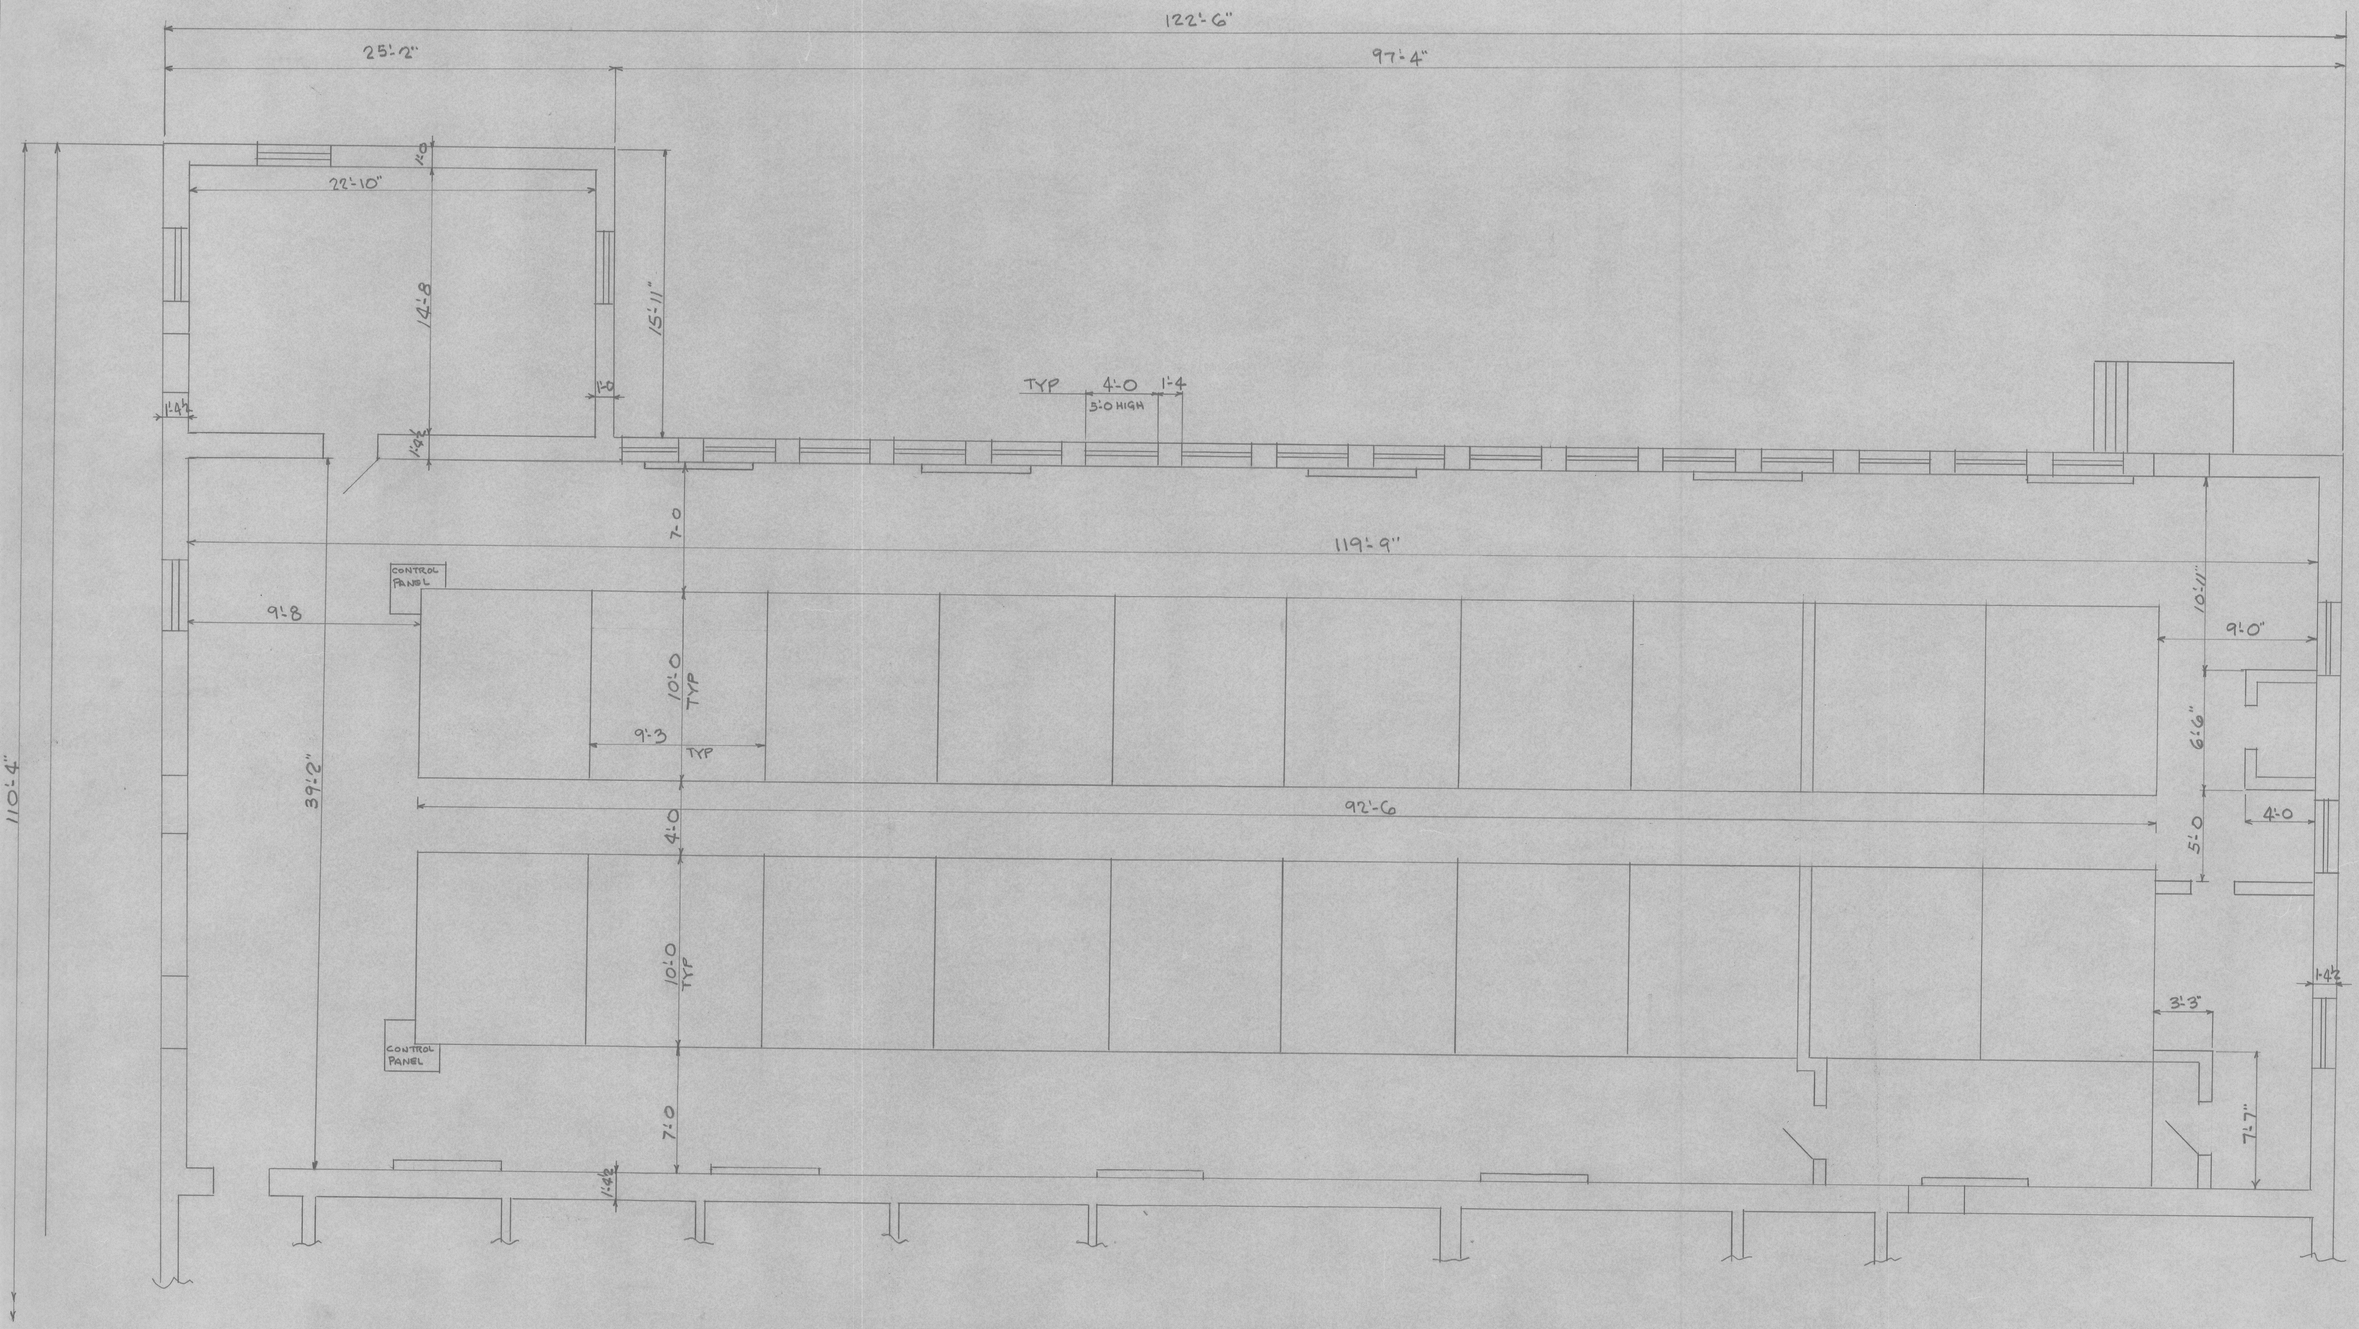

FLOOR PLAN

APPROVAL:	D.C. DEPARTMENT OF CORRECTIONS OFFICE OF THE CHIEF ENGINEER
DIVISION HEAD	(BLDG R17) CENTRAL FACILITY LORTON, VIRGINIA CONTROL CELLS
CHIEF ENGINEER	DRAWN BY: J. WAINAUSKIS DATE: CHECKED BY: DATE: SCALE: 1/4" = 1'-0 SHEET 1 OF 1

CEN-XX-041