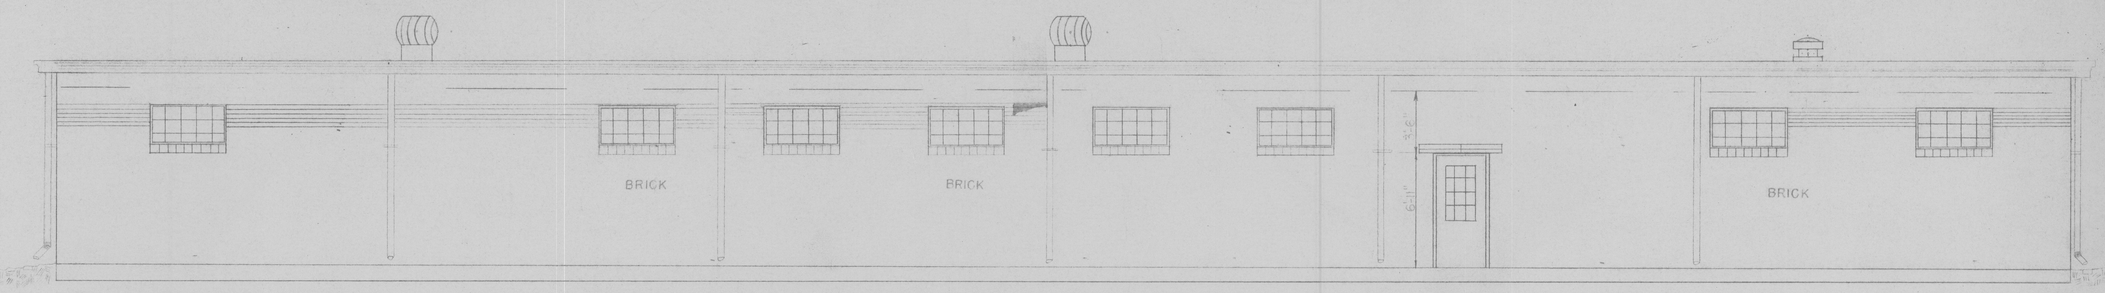

ELEVATION

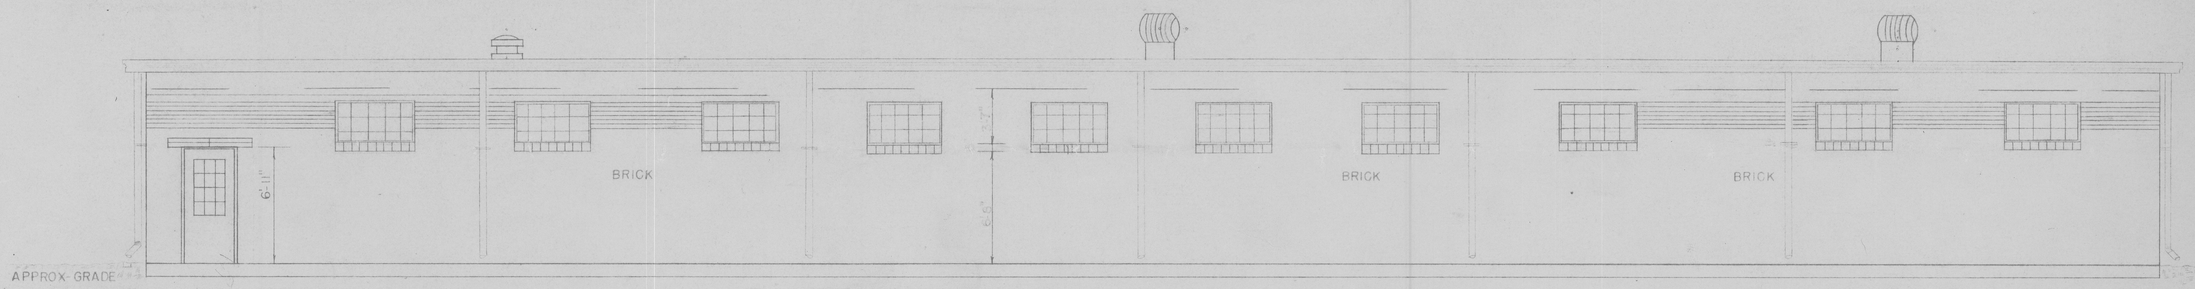

ELEVATION

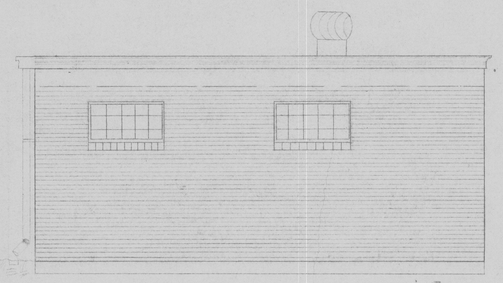

APPROX- GRADE

REAR ELEVATION

APPROX-GRADE

FRONT ELEVATION

APPROVAL:	D.C. DEPARTMENT OF CORRECTION OFFICE OF THE CHIEF ENGINEER
DIVISION HEAD	
CHIEF ENGINEER	DRAWN BY: C. LONG — DATE:
	CHECKED: — DATE:
	SCALE: 1/4" = 0'-1" — SHEET OF