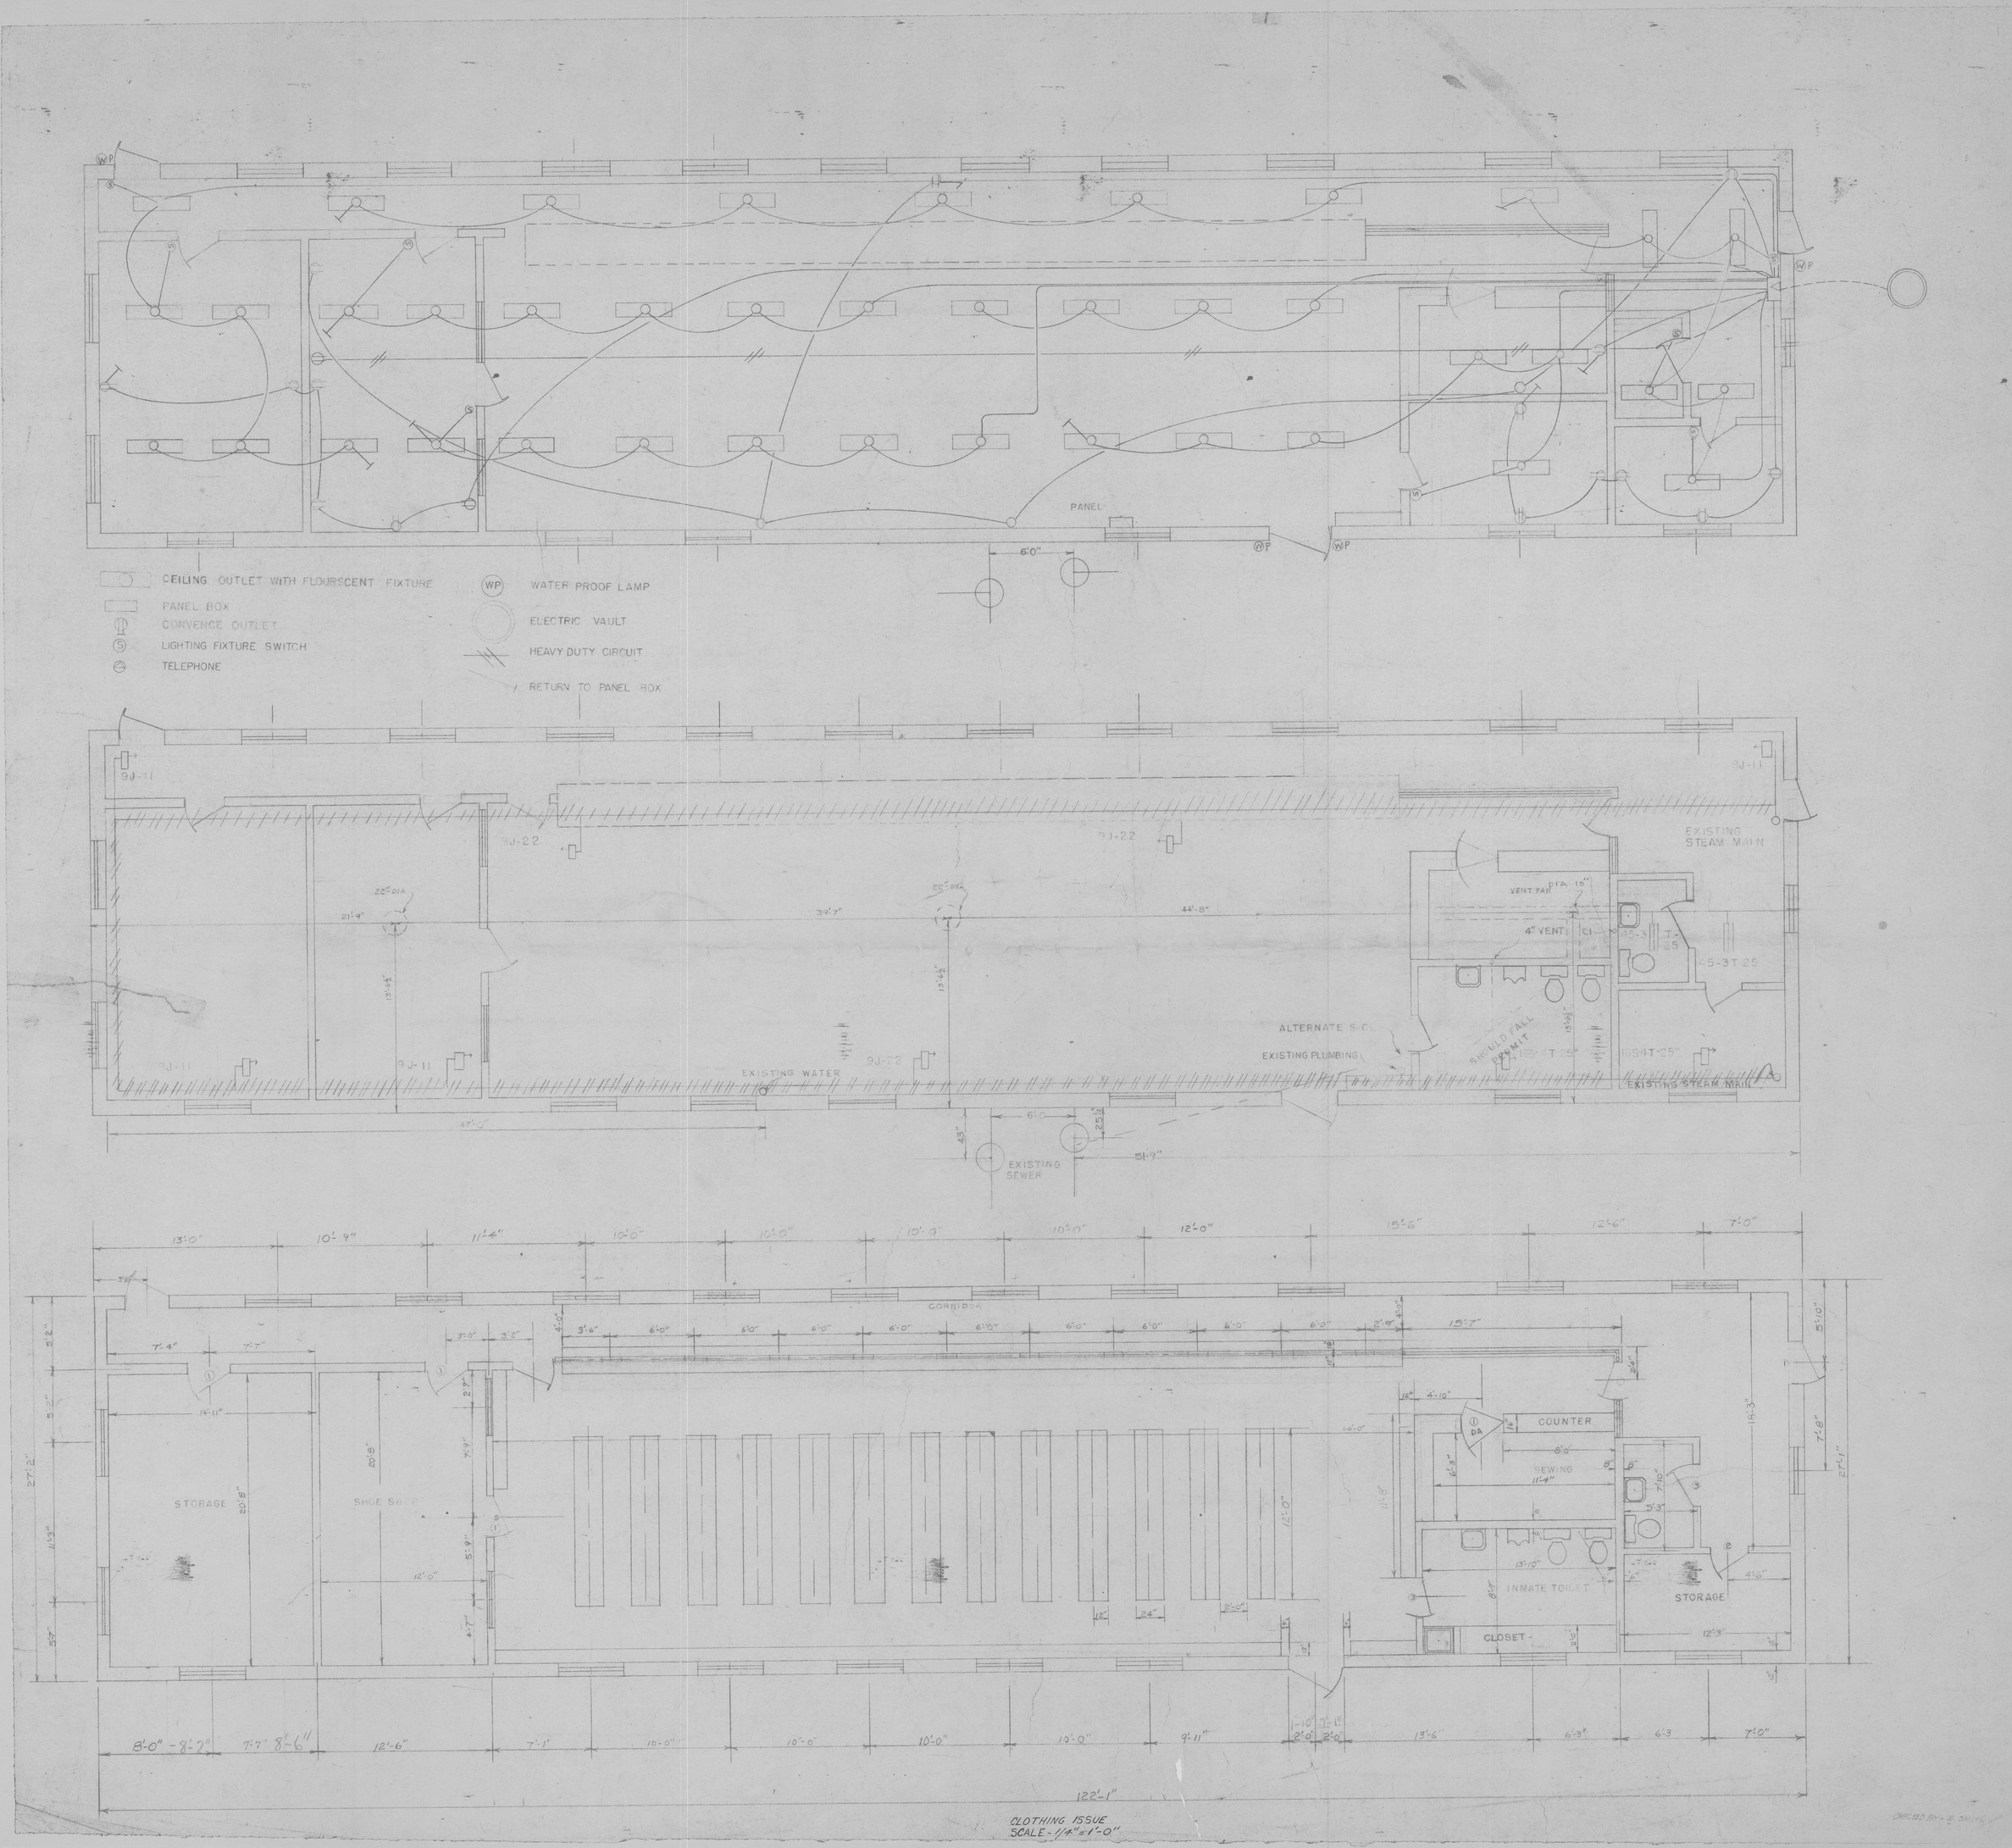
CEILING OUTLET WITH FLOURSCENT FIXTURE
PANEL BOX
CONVENCE OUTLET
LIGHTING FIXTURE SWITCH
TELEPHONE
WATER PROOF LAMP
ELECTRIC VAULT
HEAVY DUTY CIRCUIT
RETURN TO PANEL BOX
PANEL
6'-0"
EXISTING STEAM MAIN
VENT FAN
4" VENT
ALTERNATE S-C
EXISTING PLUMBING
EXISTING WATER
EXISTING SEWER
CORRIDOR
STORAGE
SHOE SHOP
COUNTER
SEWING
INMATE TOILET
CLOSET
STORAGE
122'-1"
CLOTHING ISSUE
SCALE - 1/4" = 1'-0"