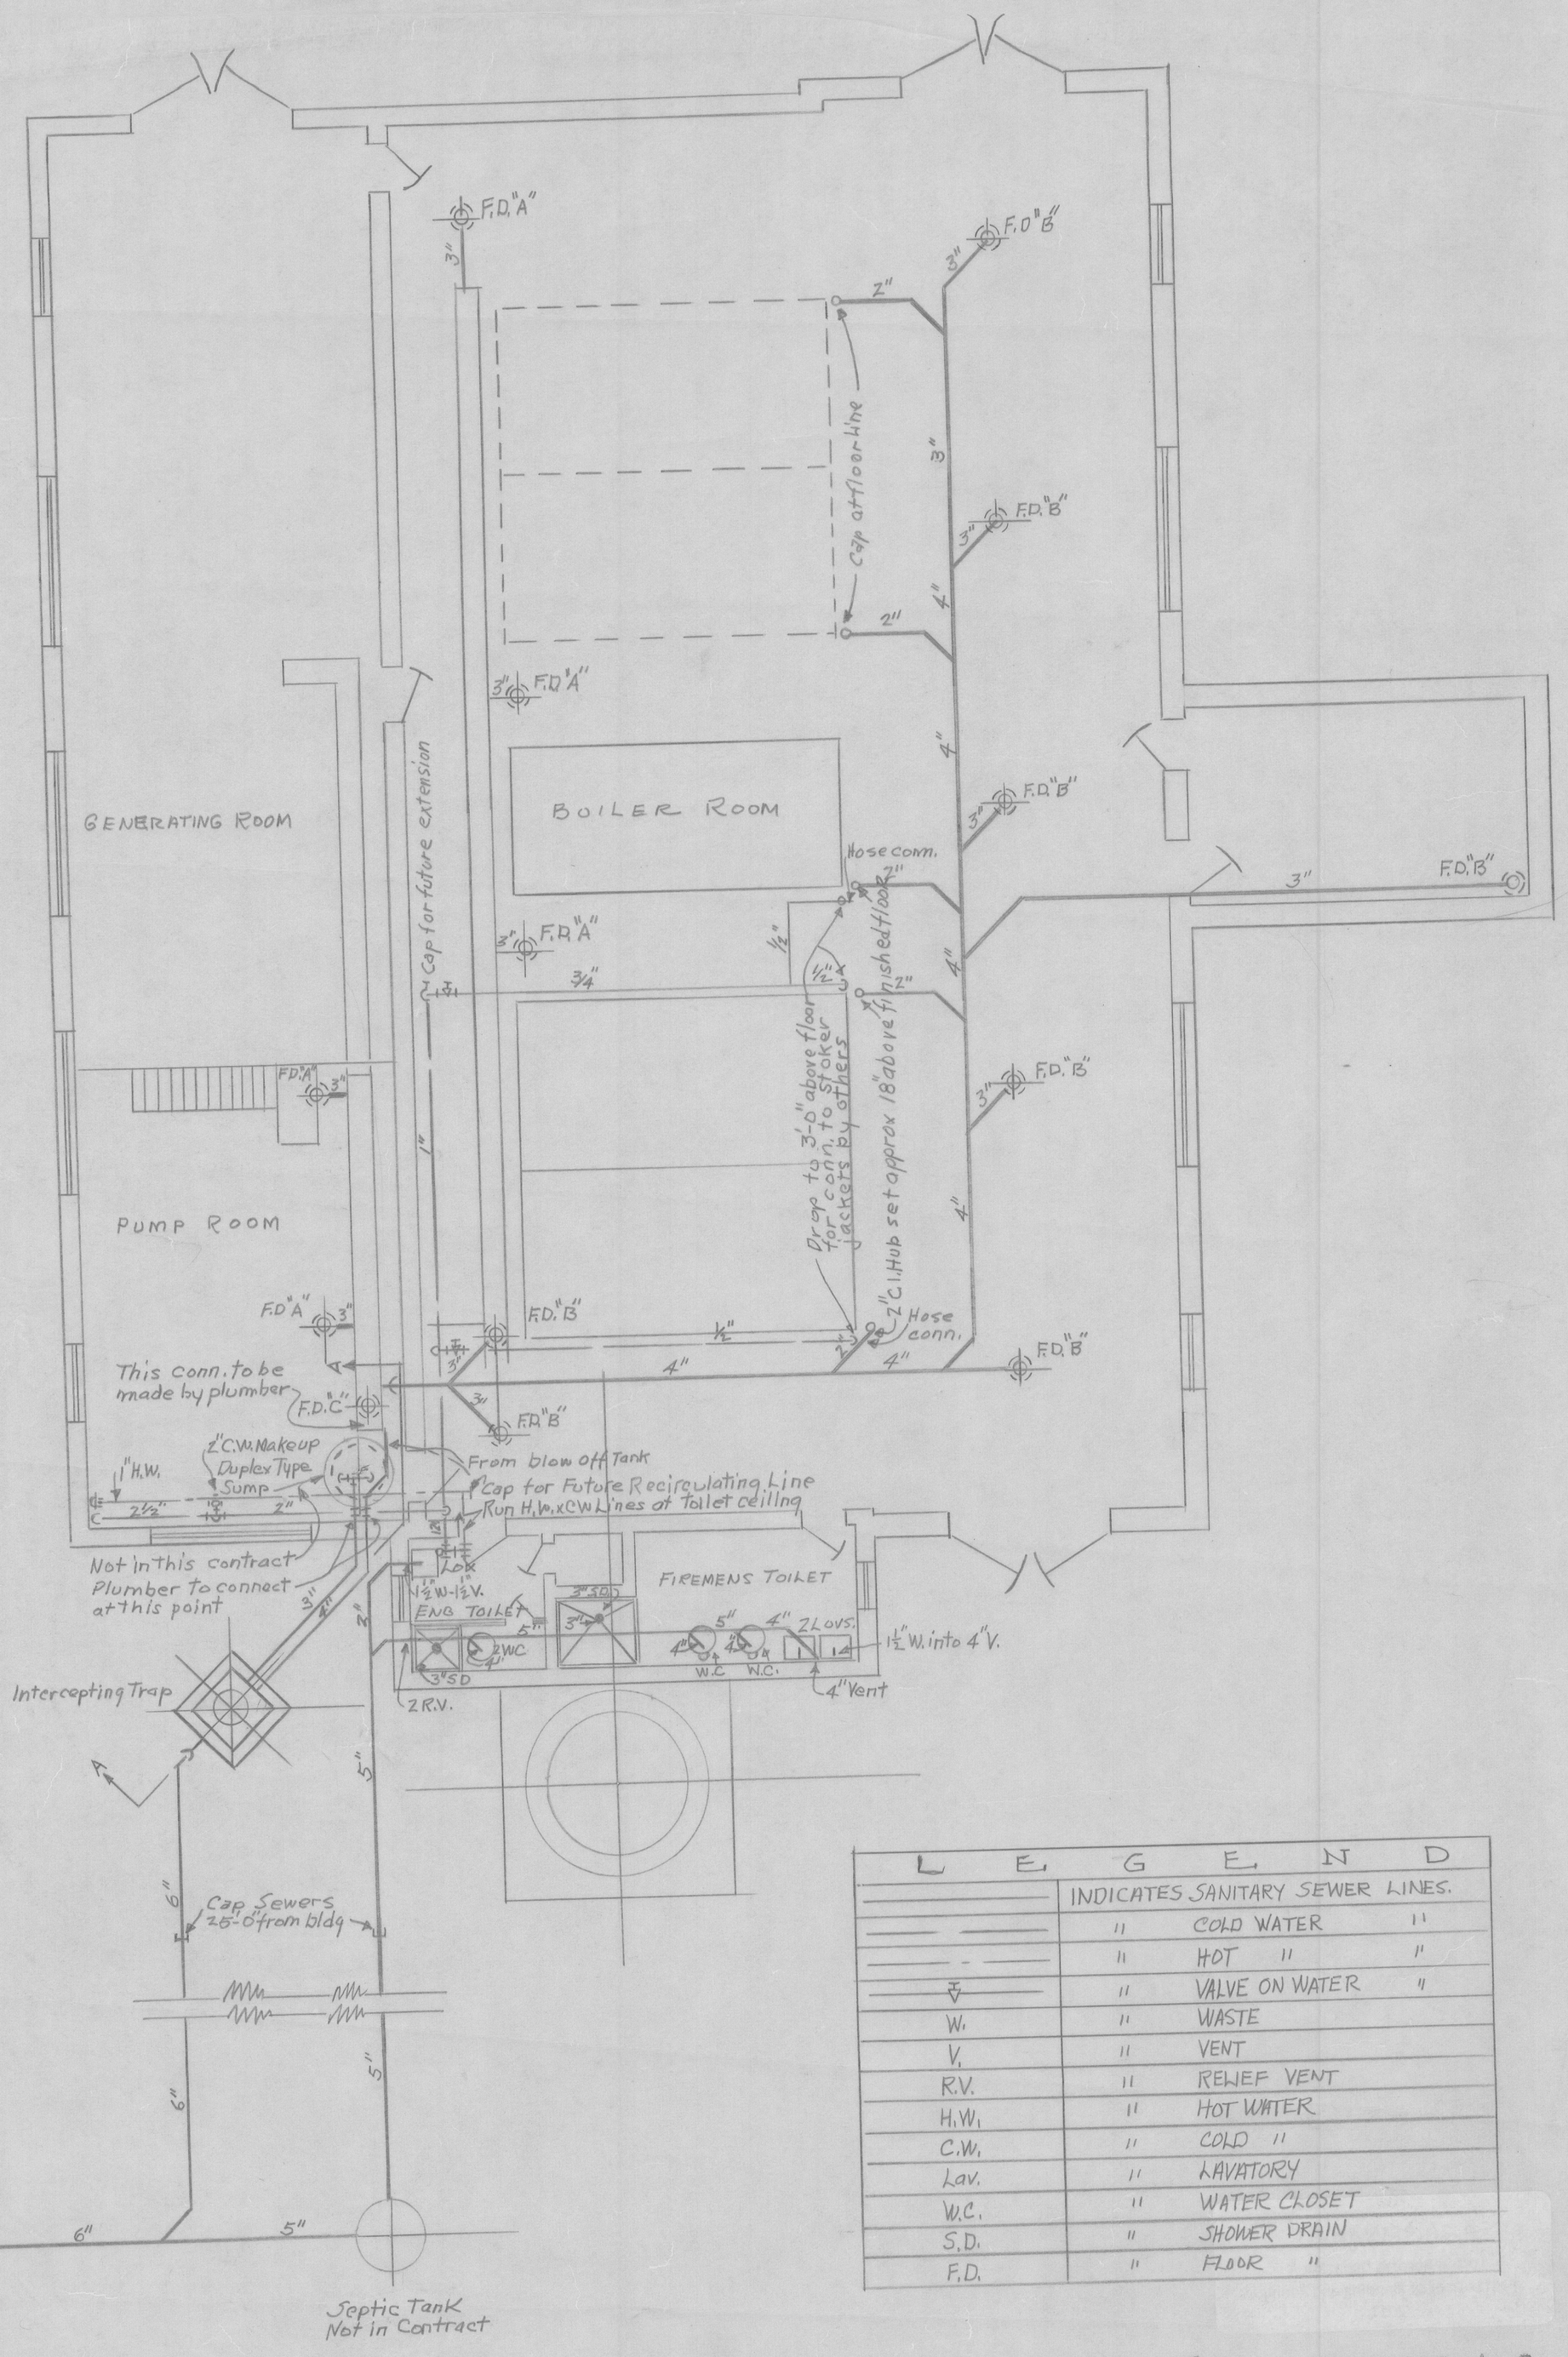

L E G E N D	
	INDICATES SANITARY SEWER LINES.
	" COLD WATER "
	" HOT " "
	" VALVE ON WATER "
W.	" WASTE
V.	" VENT
R.V.	" RELIEF VENT
H.W.	" HOT WATER
C.W.	" COLD "
Lav.	" LAVATORY
W.C.	" WATER CLOSET
S.D.	" SHOWER DRAIN
F.D.	" FLOOR "

PLUMBING & DRAINAGE PLAN
SCALE 1/8" = 1'-0"

May 23/56
H.L.M.

BLDG. R-30 DRAWER NO. 8

BUILDING-HEATING-PLANT FOR D.C. REFORMATORY
LOCATION LORTON, VA.