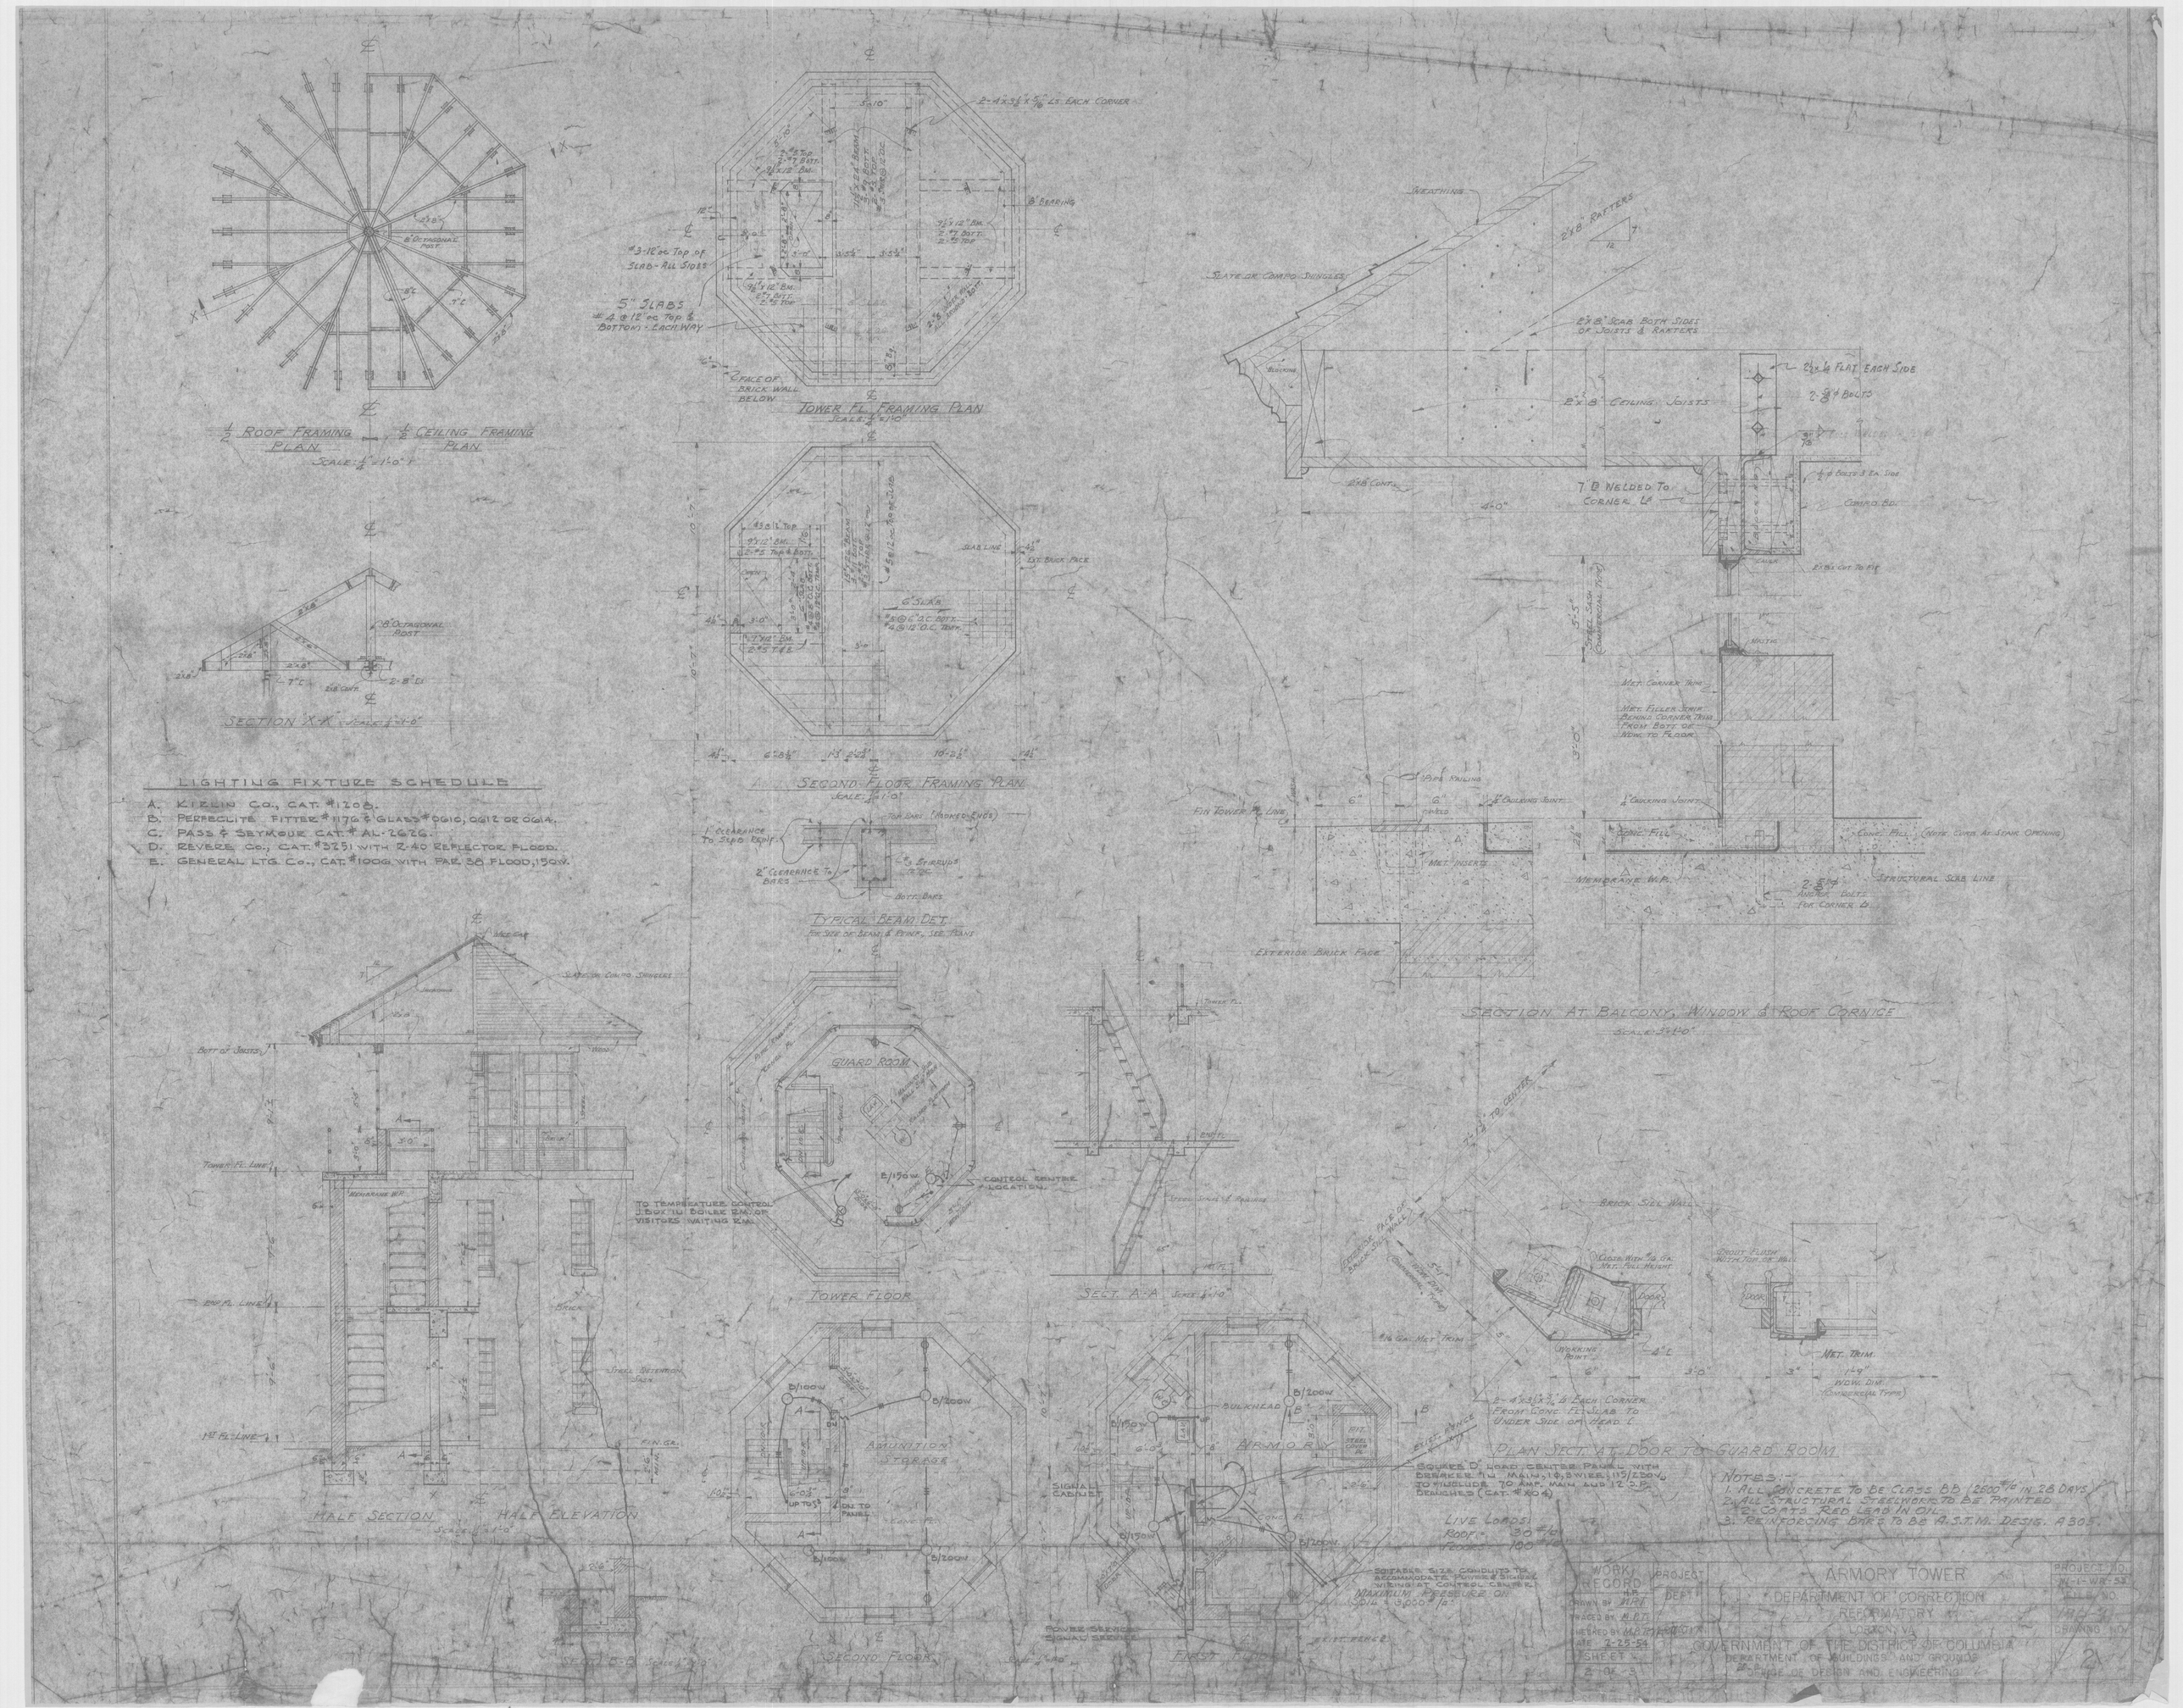
½ ROOF FRAMING PLAN
½ CEILING FRAMING PLAN
SCALE: ¼"=1'-0"
TOWER FL. FRAMING PLAN
SCALE: ¼"=1'-0"
SECOND FLOOR FRAMING PLAN
SCALE: ¼"=1'-0"
SECTION X-X
LIGHTING FIXTURE SCHEDULE
A. KIRLIN CO., CAT. #1208.
B. PERFECLITE FITTER #1170 & GLASS #0610, 0612 OR 0614.
C. PASS & SEYMOUR CAT. # AL-2626.
D. REVERE CO., CAT. #3251 WITH R-40 REFLECTOR FLOOD.
E. GENERAL LTG. CO., CAT. #1006 WITH PAR 38 FLOOD, 150W.
TYPICAL BEAM DET.
SECTION AT BALCONY, WINDOW & ROOF CORNICE
SCALE: 3"=1'-0"
GUARD ROOM
TOWER FLOOR
SECT. A-A
HALF SECTION
HALF ELEVATION
AMMUNITION STORAGE
SECOND FLOOR
ARMORY
FIRST FLOOR
PLAN SECT. AT DOOR TO GUARD ROOM
NOTES:
1. ALL CONCRETE TO BE CLASS BB (2600 #/□" IN 28 DAYS)
2. ALL STRUCTURAL STEELWORK TO BE PAINTED 2 COATS RED LEAD IN OIL
3. REINFORCING BARS TO BE A.S.T.M. DESIG. A305.
LIVE LOADS:
ROOF = 30 #/□'
FLOOR = 100 #/□'
WORK RECORD
DRAWN BY
TRACED BY
CHECKED BY
DATE 2-25-54
SHEET 2 OF 3
ARMORY TOWER
DEPARTMENT OF CORRECTION
REFORMATORY
LORTON, VA.
GOVERNMENT OF THE DISTRICT OF COLUMBIA
DEPARTMENT OF BUILDINGS AND GROUNDS
BUREAU OF DESIGN AND ENGINEERING
PROJECT NO. W-1-WR-53
DRAWING NO. 2