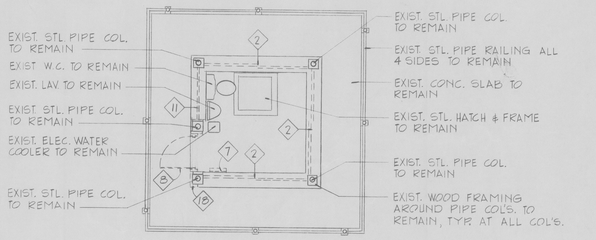

UPPER FLOOR DEMOLITION PLAN
SCALE: 1/4" = 1'-0"

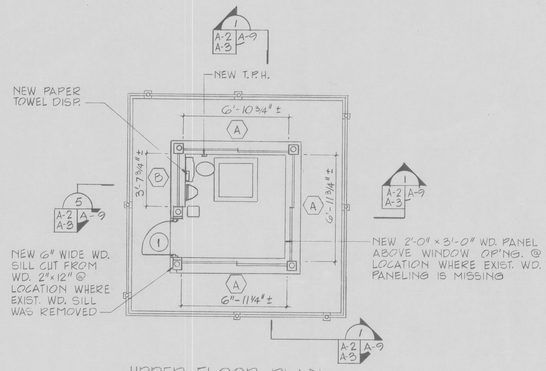

UPPER FLOOR PLAN
SCALE: 1/4" = 1'-0"

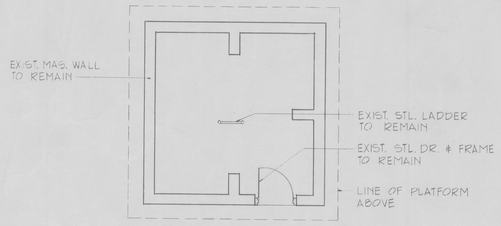

GROUND FLOOR DEMOLITION PLAN
SCALE: 1/4" = 1'-0"

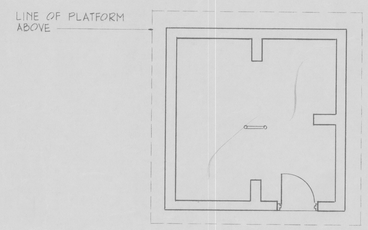

GROUND FLOOR PLAN
SCALE: 1/4" = 1'-0"

FRAME ELEVATION
SCALE: 1/4" = 1'-0"

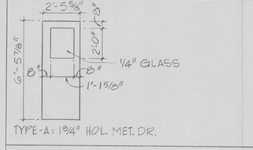

DOOR TYPE
SCALE: 1/4" = 1'-0"

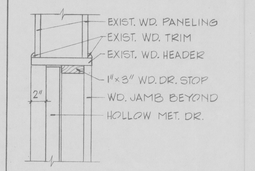

1/A-2 HEAD DETAIL
SCALE: 1½" = 1'-0"

DOOR & FRAME SCHEDULE

DOOR No.	FRAME ELEV.	DOOR TYPE	DOOR SIZE W	H	T	HEAD DET.	JAMB DET.	SILL TYPE	H'WR. SET No.	REM.
1	1	A	2'-5 5/8"	6'-5 7/8"	1 3/4"	1-A-2	2-A-2	–	1	

KEY TO REMARKS

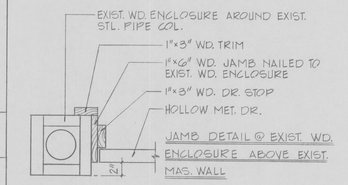

2/A-2 JAMB DETAILS
SCALE: 1½" = 1'-0"

DEMOLITION NOTES

1. REMOVE EXIST. DOUBLE HUNG WOOD WINDOWS, WOOD SILL, WOOD FRAMES, AND WD. TRIM & FRAMING ABOVE WINDOWS.
2. REMOVE EXIST. SLIDING WOOD WINDOWS, MET. TRACKS, WOOD FRAMES & WD. WINDOW STOPS, SEE: 3/A-3, 4/A-4
3. REMOVE EXIST. GLAZING IN EXIST. MET. WINDOW FRAMES. EXIST. MET. WINDOW FRAMES TO REMAIN. REMOVE EXIST. WD. FRAME.
4. REMOVE EXIST. WATER CLOSET.
5. REMOVE EXIST. LAVATORY.
6. REMOVE EXIST. ELECTRIC WATER COOLER.
7. REMOVE EXIST. PAPER TOWEL DISPENSER
8. REMOVE EXIST. WOOD DOOR, WD. JAMBS & WD. DR. STOP, SEE: 1/A-3
9. REMOVE EXIST. WOOD STUDS & DRYWALL CONSTRUCTION BELOW EXIST. WINDOW SILL ON ALL SIDES OF UPPER LEVEL.
10. REMOVE & SAVE EXIST. LAV. TO BE REINSTALLED.
11. REMOVE EXIST. FIXED WINDOW, WD. FRAME & WD. WINDOW STOPS, SEE: 3/A-3 (SIMILAR) & 4/A-3 (SIMILAR)
12. REMOVE & SAVE EXIST. ELECTRIC WATER COOLER TO BE REINSTALLED.
13. SAW CUT EXIST. RAISED CONC. SLAB TO BUTT UP TO NEW CONC. TOPPING. CHIP OUT EXIST. RAISED CONC. SLAB @ SAW CUT.
14. REMOVE EXIST. CLG. HATCH, WD. TRIM & FRAMING. REMOVE EXIST. WD. JOISTS, WD. CLG. & TRIM AS REQUIRED FOR NEW MET. CLG. ACCESS HATCH.
15. REMOVE EXIST. 8" Ø MET. DUCT THROUGH WALL.
16. REMOVE EXIST. WD. SHELVES
17. REMOVE EXIST. MET. PULLEY & FRAME
18. REMOVE EXIST. WD. SILL, SEE: 2/A-3
19. REMOVE EXIST. ASPHALT PAVING FROM EXIST. DRAINAGE DITCH. SEE: NEW CONC. STAIRS ON GRADE PLAN & 3/A-2

FOR REMOVAL OF EXIST. ASPHALT PAVING FROM EXIST. DRAINAGE DITCH, SEE DEMOLITION NOTE 19 & NEW CONC. STAIRS ON GRADE PLAN.

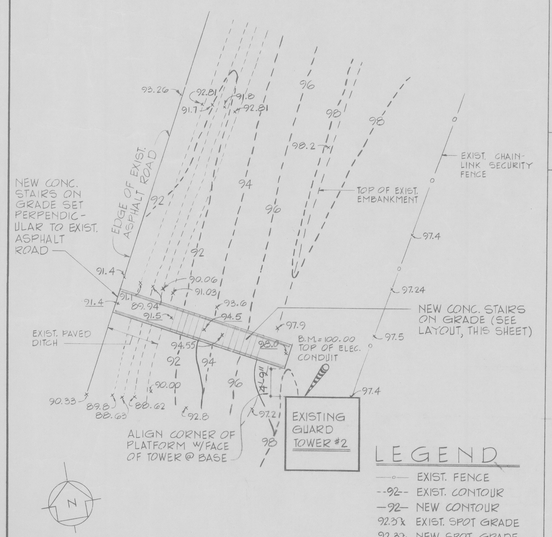

LEGEND
- EXIST. FENCE
- -92- EXIST. CONTOUR
- —92— NEW CONTOUR
- 92.3x EXIST. SPOT GRADE
- 92.3x NEW SPOT GRADE
- BENCHMARK

SITE PLAN
SCALE: 1" = 10'-0"

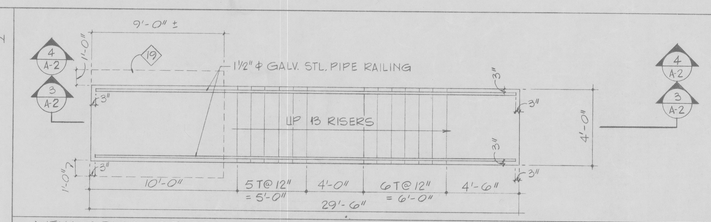

NEW CONC. STAIRS ON GRADE PLAN
SCALE: 1/4" = 1'-0"

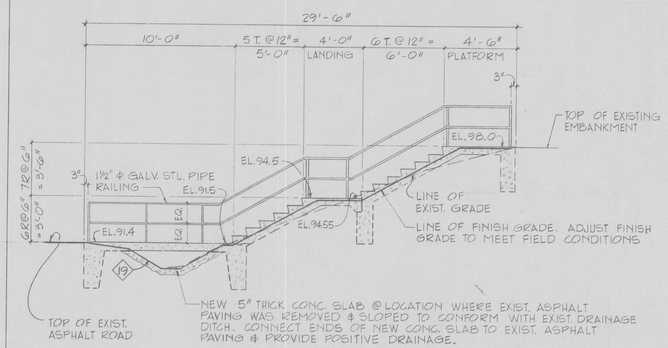

3/A-2 NEW CONC. STAIRS ON GRADE
SCALE: 1/4" = 1'-0"

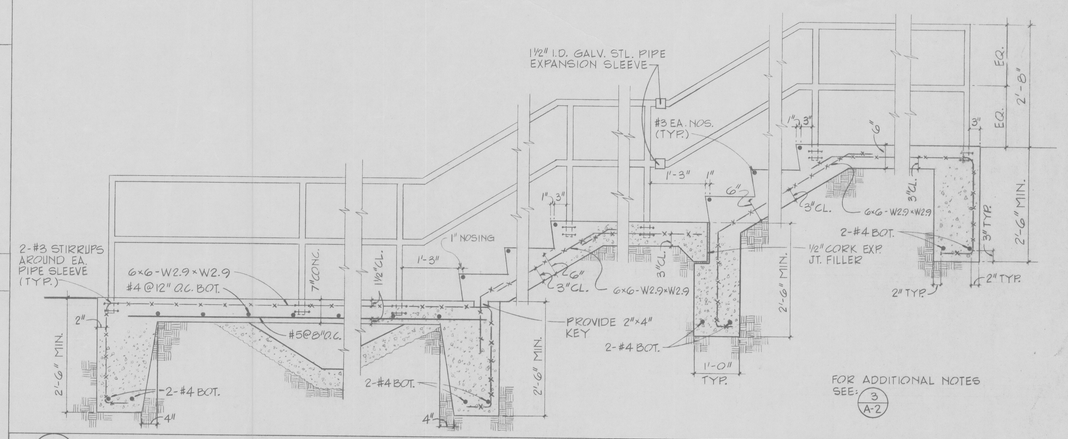

FOR ADDITIONAL NOTES SEE: 3/A-2

4/A-2 SECTION: NEW CONC. STAIRS ON GRADE
SCALE: 3/4" = 1'-0"

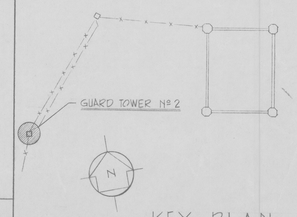

KEY PLAN
NOT TO SCALE

DESIGNED P.V.K.
DRAWN P.V.K.
CHECKED ALS, P.V.K.
CERTIFICATION

ASSISTANT DIRECTOR FOR BUREAU OF DESIGN AND ENGINEERING
DATE

REGISTRATION NO.
DATE
ARCHITECT
DATE

REVISION	DATE	DESCRIPTION	BY	APP.

PROJECT DRAWINGS

GUARD TOWER No. 2, DEMO. NOTES

LORTON IMPROVEMENTS-CENTRAL FACILITY

DEPARTMENT OF CORRECTIONS, LORTON, VA.

AUSTIN L. SPRIGGS ASSOCIATES
433 MASSACHUSETTS AVENUE, N.W., WASHINGTON, D.C. 20001

GOVERNMENT OF THE DISTRICT OF COLUMBIA
DEPARTMENT OF GENERAL SERVICES

DRAWING NO. A-2
PROJECT No.
DATE
SHEET ___ OF ___