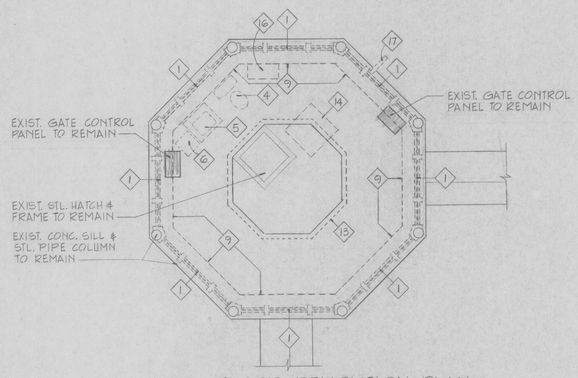

UPPER FLOOR DEMOLITION PLAN
SCALE: 1/4" = 1'-0"

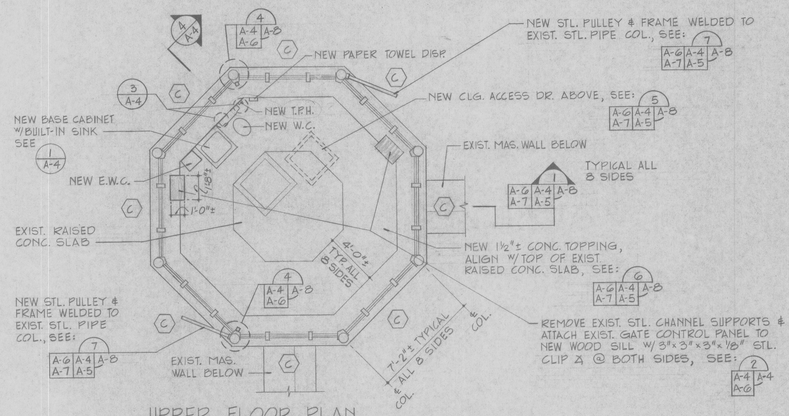

UPPER FLOOR PLAN
SCALE: 1/4" = 1'-0"

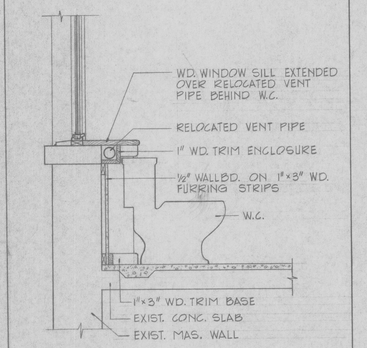

4 A-4 A-4 SECTION
SCALE: 3/4" = 1'-0"

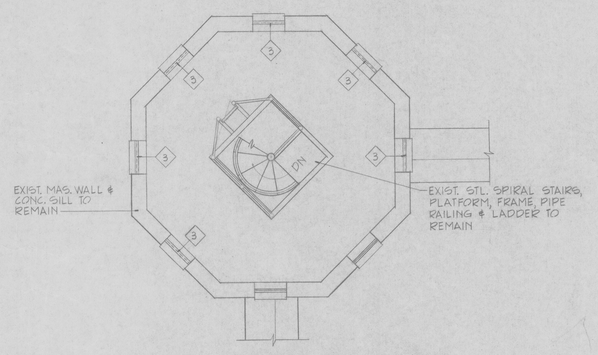

MIDDLE FLOOR DEMOLITION PLAN
SCALE: 1/4" = 1'-0"

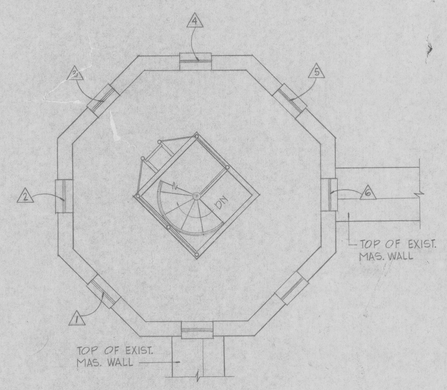

MIDDLE FLOOR PLAN
SCALE: 1/4" = 1'-0"

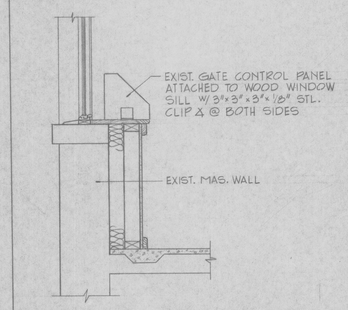

2 A-6 A-4 DETAIL
SCALE: 3/4" = 1'-0"

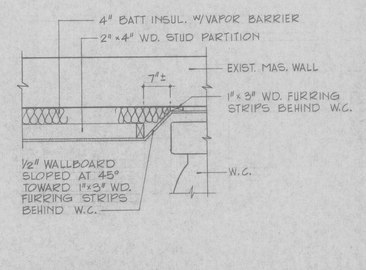

3 A-4 A-4 DETAIL
SCALE: 3/4" = 1'-0"

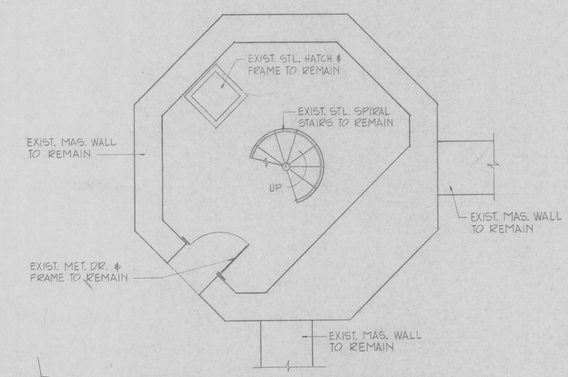

GROUND FLOOR DEMOLITION PLAN
SCALE: 1/4" = 1'-0"

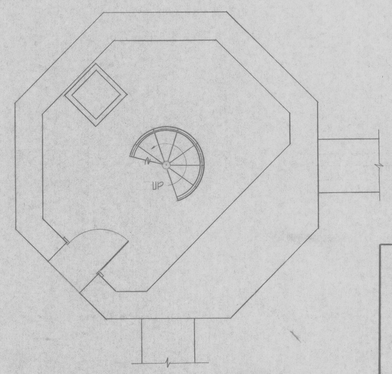

GROUND FLOOR PLAN
SCALE: 1/4" = 1'-0"

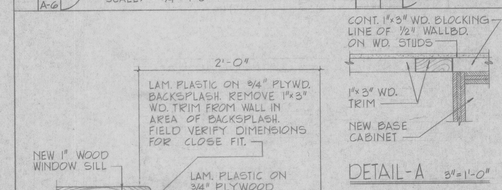

DETAIL-A 3"=1'-0"

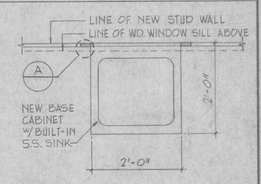

PLAN 3/4" = 1'-0"

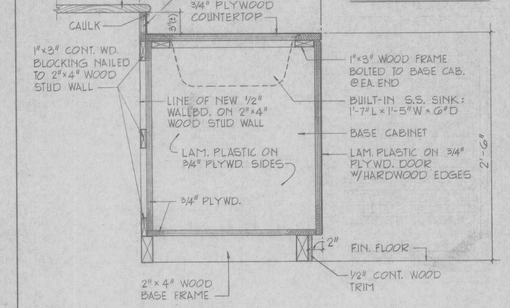

SECTION 1½" = 1'-0"

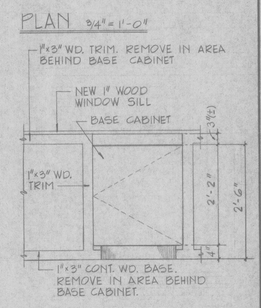

ELEVATION 3/4" = 1'-0"

1 A-4 A-4 NEW BASE CABINET
SCALE: AS NOTED

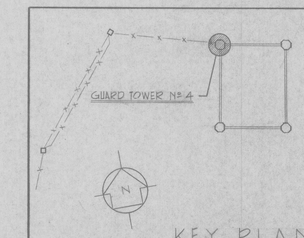

KEY PLAN
NOT TO SCALE

	DESIGNED P.V.K.		
	DRAWN P.V.K.		
	CHECKED ALS, P.V.K.		
	CERTIFICATION	REVISION DATE DESCRIPTION	BY APP.
		PROJECT DRAWINGS	
		GUARD TOWER No. 4	DRAWING NO.
		LORTON IMPROVEMENTS – CENTRAL FACILITY	
		DEPARTMENT OF CORRECTIONS, LORTON, VA.	A-4
ASSISTANT DIRECTOR FOR BUREAU OF DESIGN AND ENGINEERING	REGISTRATION NO.	AUSTIN L. SPRIGGS ASSOCIATES	
	DATE	433 MASSACHUSETTS AVENUE, N.W., WASHINGTON, D.C. 20001	
	ARCHITECT	GOVERNMENT OF THE DISTRICT OF COLUMBIA	PROJECT No.
		DEPARTMENT OF GENERAL SERVICES	DATE
DATE	DATE		SHEET ___ OF ___