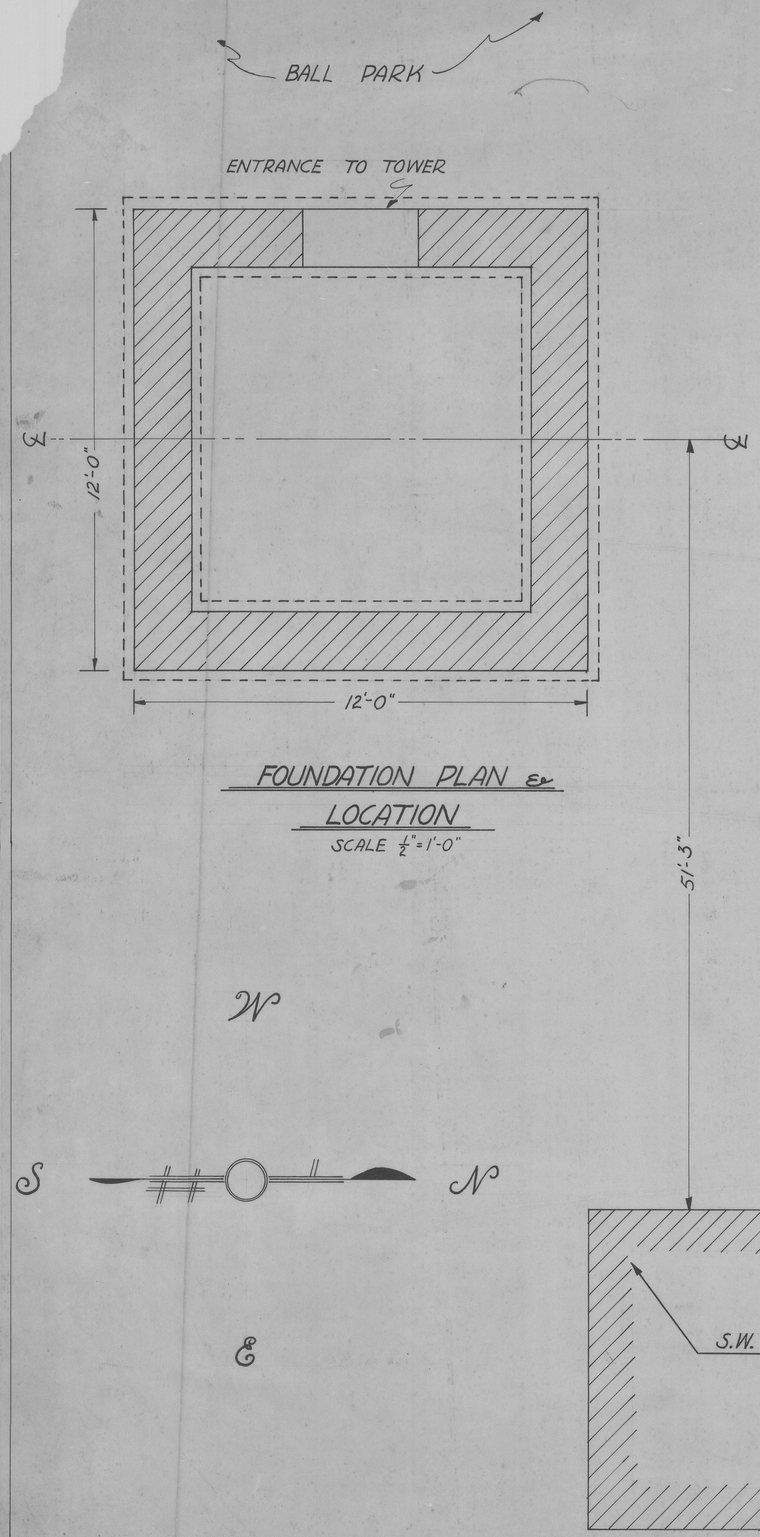

FOUNDATION PLAN & LOCATION

SCALE $\frac{1}{2}$" = 1'-0"

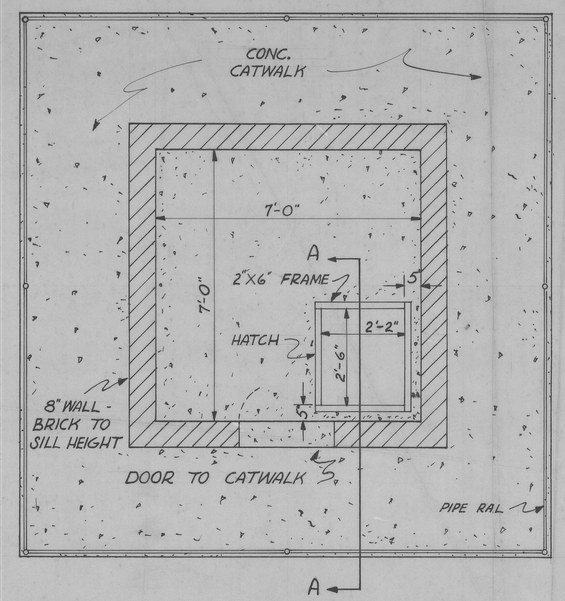

DECK & CATWALK PLAN

SCALE $\frac{1}{2}$" = 1'-0"

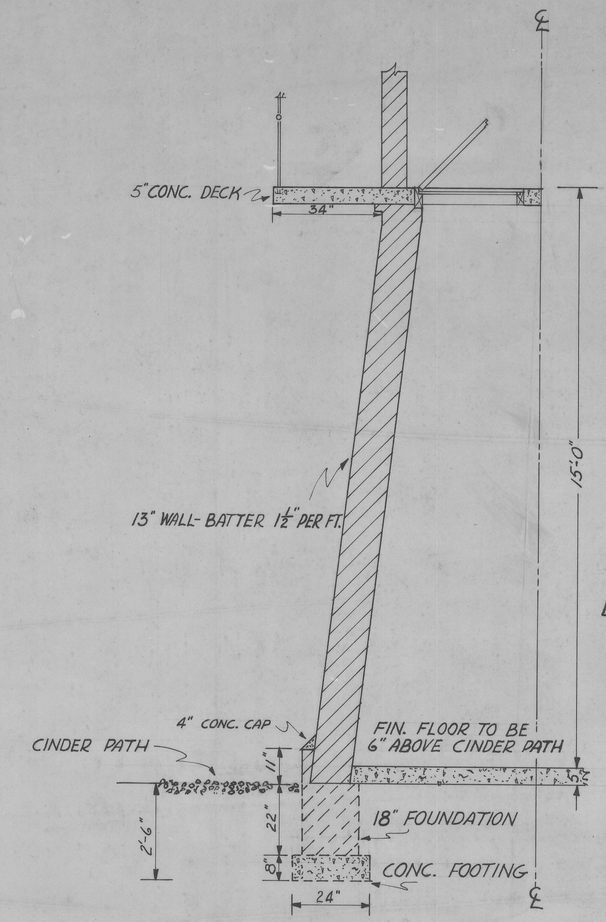

SECTION "AA"

SCALE $\frac{1}{2}$" = 1'-0"

NOTE: DECK, CATWALK & ROOF TO BE SIMILAR TO OTHER FIELD TOWERS.
LARGE PANE WINDOWS TO FACE SOUTH, REMAINING WINDOWS SAME AS OTHER FIELD TOWERS.

LADDER TO BE SAME AS OTHER TOWERS.

ENTRANCE " " " " " "

DECK DOOR " " " " " "

FIELD MEASUREMENTS TAKEN ON JULY 20, 1943.

APPROVED _____

APPROVED _____

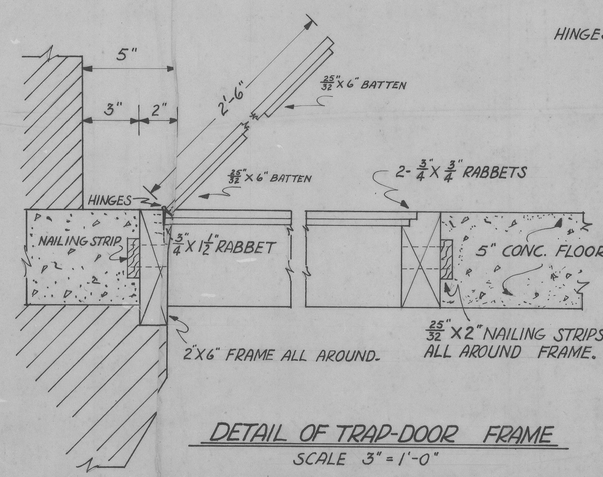

DETAIL OF TRAP-DOOR FRAME

SCALE 3" = 1'-0"

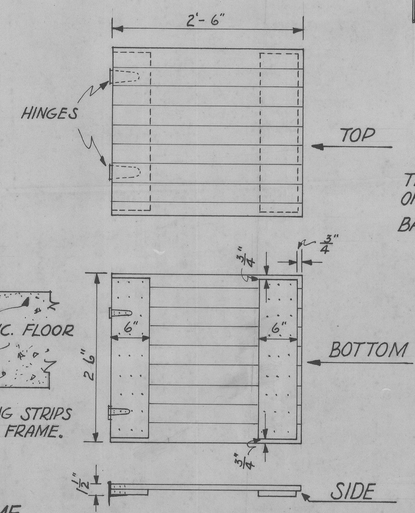

DETAIL OF TRAP-DOOR

SCALE 1" = 1'-0"

TRAP-DOOR TO BE MADE OF 25/32" FLOORING.
BATTENS OF 25/32" SHEATHING.

5-AJ8-d

DRAWER #14

CONSTRUCTION ENG'N'RS. OFFICE
D.C.P.I. - LORTON, VA.

LOCATION & PLAN OF TOWER No. 10
LORTON, VA.

SCALES: $\frac{1}{2}$", 1", 3" = 1'-0"

DRAWN BY:	CH'CK'D.	DATE	No.
WEA		7-23-43	1