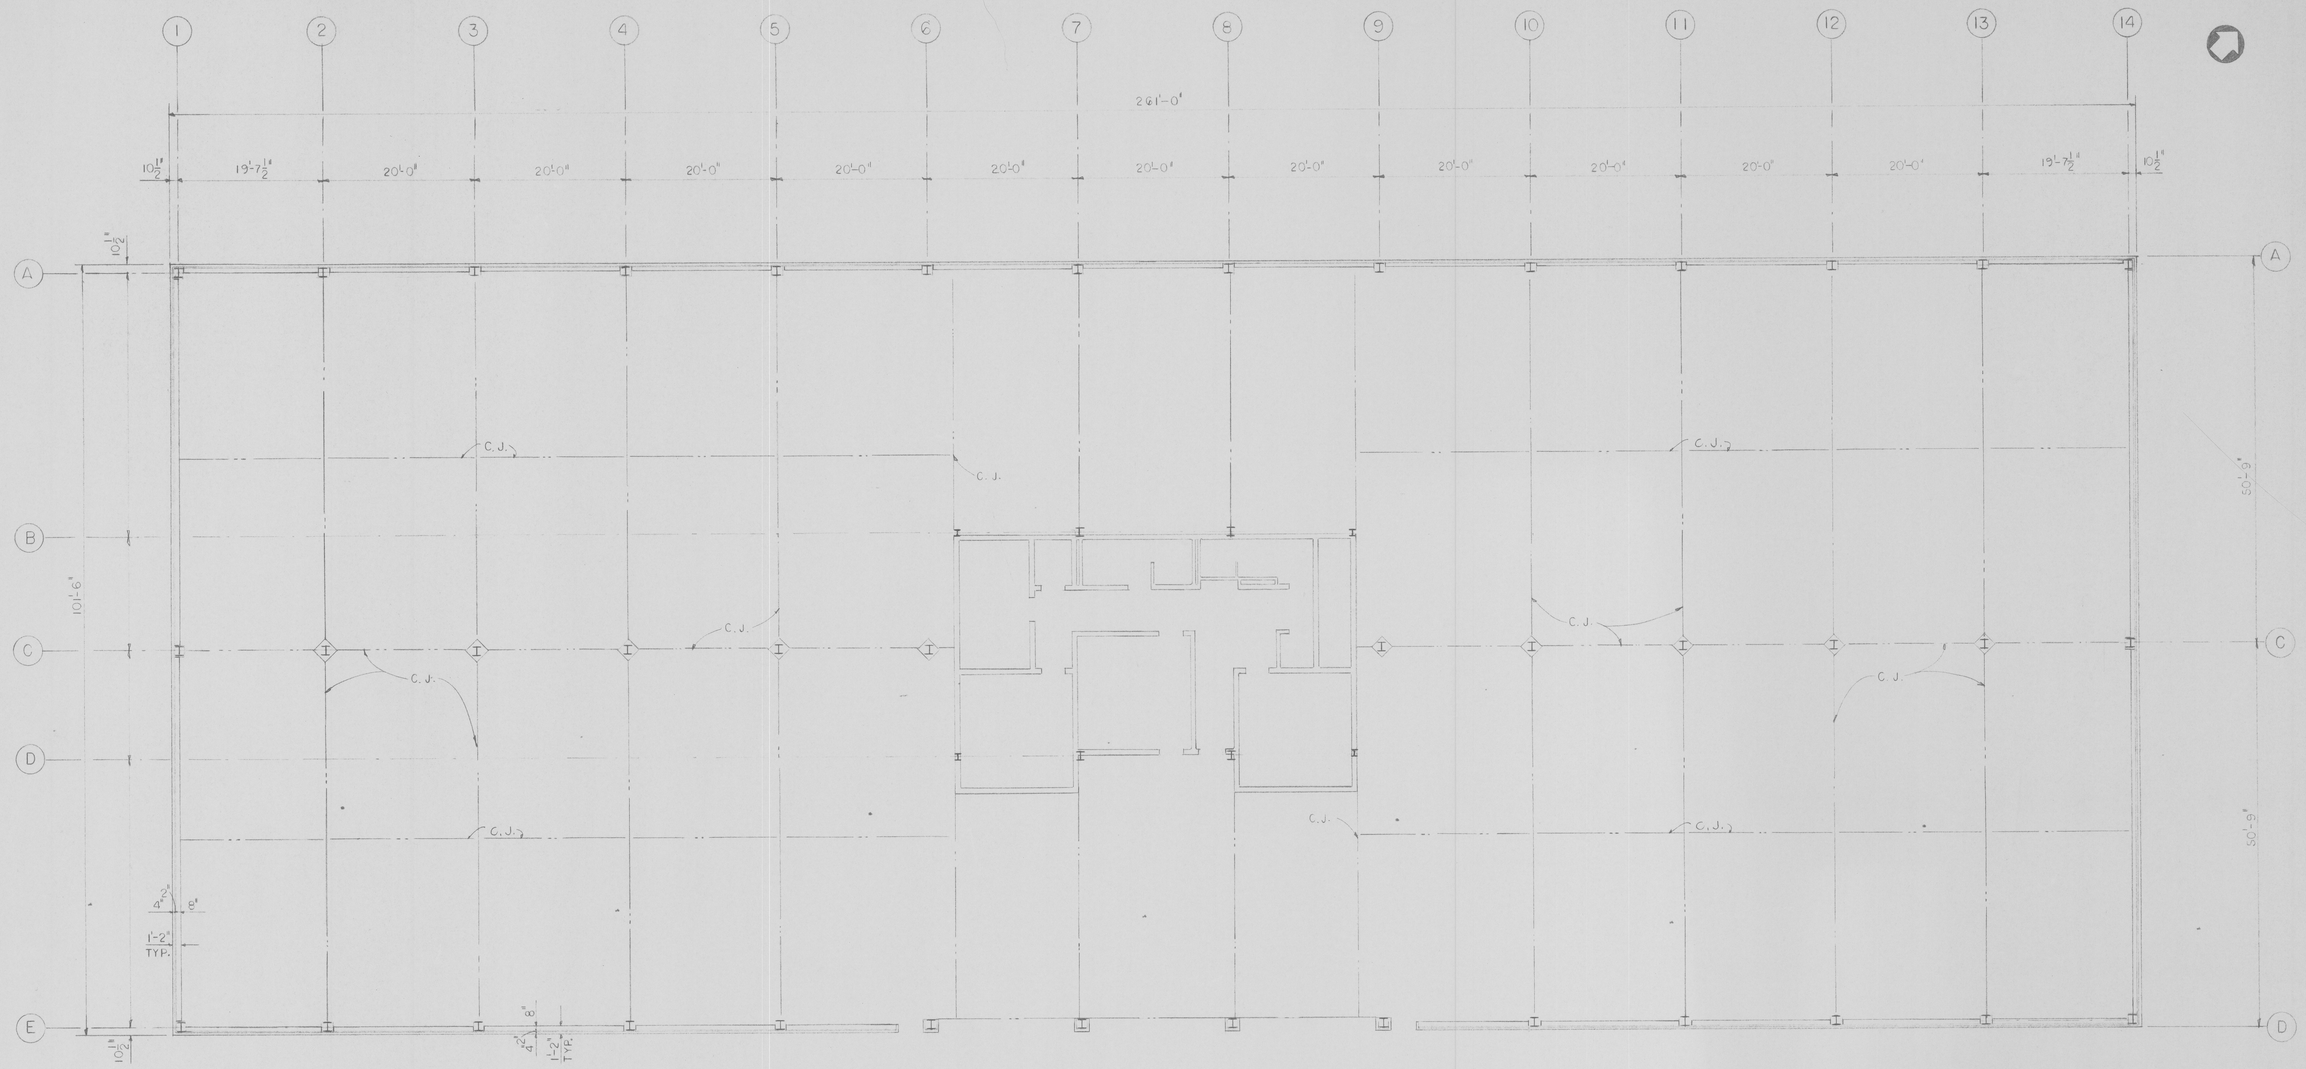

C. J. = SLAB CONSTRUCTION JOINT

FIRST FLOOR FRAMING PLAN

SCALE: 1/8" = 1'-0"

	DESIGNED				
	DRAWN				
	CHECKED				
	CERTIFICATION	REVISION	DATE	DESCRIPTION	BY	APP.
		PROJECT DRAWINGS				
					DRAWING NO.
		RELOCATION OF COMMISSARY LORTON, VIRGINIA			
CHIEF BUREAU OF BUILDING CONSTRUCTION SERVICES	REGISTRATION NO. DATE _____	deupi and associates ARCHITECTS · SPACE PLANNERS · INTERIOR DESIGNERS 1101 17th street, n.w., washington, d.c. 20036 telephone (202) 872-8020			
DATE _____	ARCHITECT DATE _____	GOVERNMENT OF THE DISTRICT OF COLUMBIA DEPARTMENT OF PUBLIC WORKS			PROJECT NO. C-17 DATE SHEET OF

1"-10' 10' 5' 0 10' | 1"-20' 20' 10' 0 20' | 1"-30' 30' 20' 10' 0 30' | 1"-40' 40' 20' 0 40' | 1"-50' 50' 0 50' | 1"-100' 100' 50' 0 100' | 1"-200' 200' 100' 0 200' | 1"-400' 400' 200' 0 400' | 3"-1' 0 1' 2' 3' 4' 5' 6' 1'-0 | 1 1/2"-1' 0 2' 4' 6' 1'-0 | 1"-1' 1'-0 6' 0 1'-0 | 3/4"-1' 1' 0 1' | 1/2"-1' 1' 0 2' | 3/8"-1' 1' 0 2' 4' 5' | 1/4"-1' 2' 0 2' 4' | 3/16"-1' 4' 2' 0 2' 4' 5' | 1/8"-1' 5' 0 5' | 1/16"-1' 5' 0 5' 15' | 1/32"-1' 20' 10' 0 10' 30