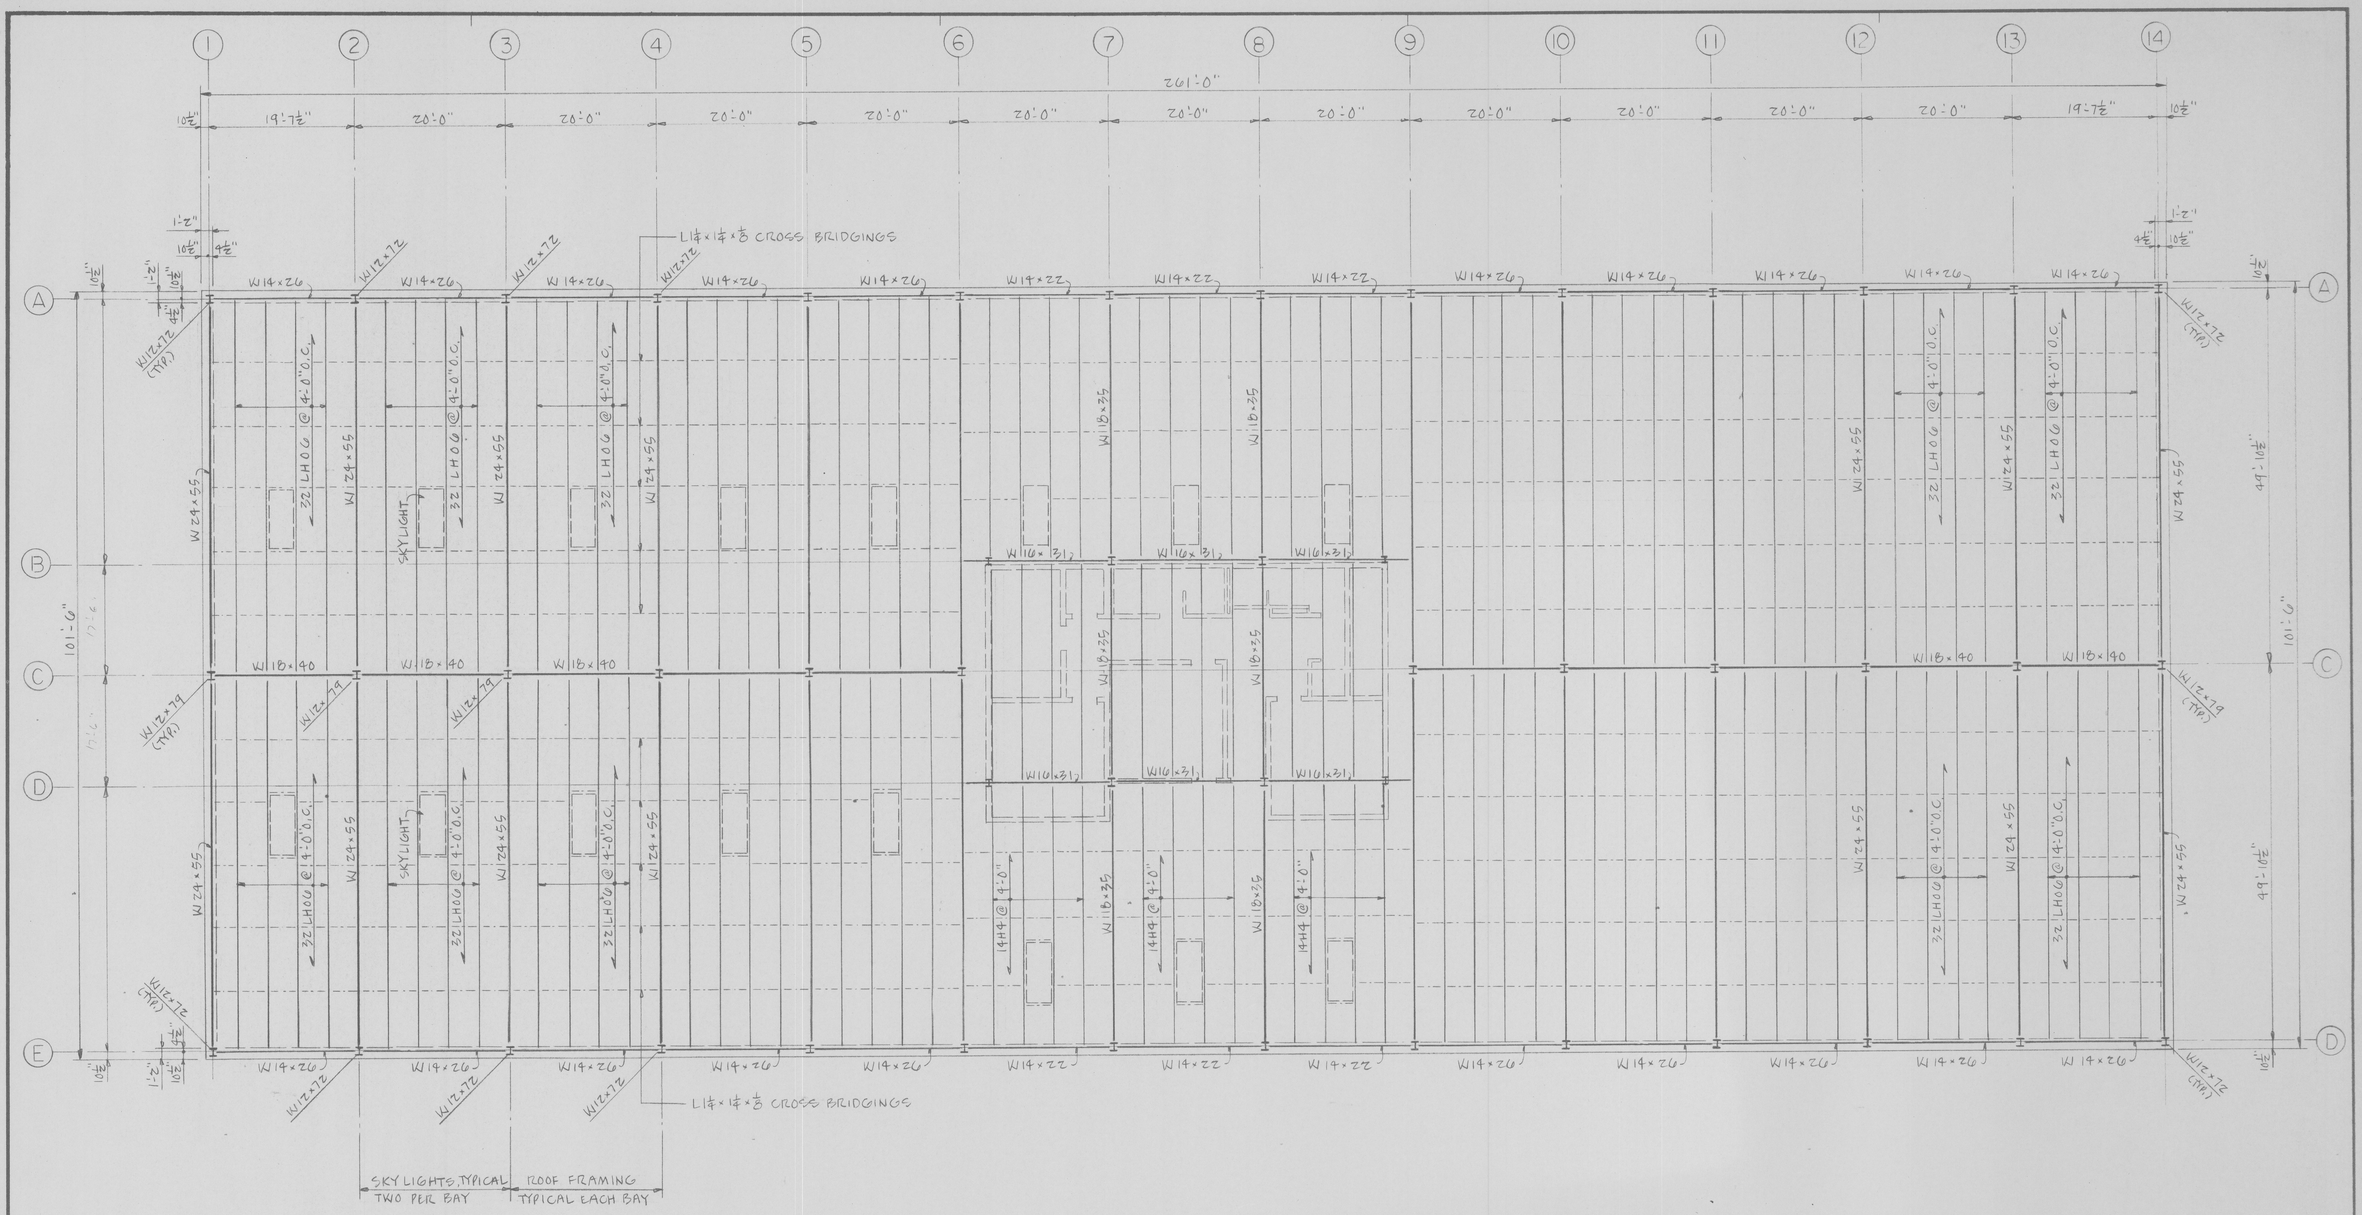

ROOF FRAMING PLAN

⅛" = 1'-0"

	DESIGNED				
	DRAWN				
	CHECKED				
CERTIFICATION	REVISION	DATE	DESCRIPTION	BY	APP.

PROJECT DRAWINGS

DRAWING NO.

RELOCATION OF COMMISSARY
LORTON, VIRGINIA

CHIEF BUREAU OF BUILDING CONSTRUCTION SERVICES

REGISTRATION NO.
DATE _____

DATE _____

ARCHITECT
DATE _____

deupi and associates
ARCHITECTS - SPACE PLANNERS - INTERIOR DESIGNERS
1101 17th street, n.w., washington, d.c. 20036 (telephone (202) 872-8020)

GOVERNMENT OF THE DISTRICT OF COLUMBIA
DEPARTMENT OF PUBLIC WORKS

PROJECT NO C-17
DATE
SHEET OF

1"-10' 1"-20' 1"-30' 1"-40' 1"-50' 1"-100' 1"-200' 1"-400' 3"-1' 1 1/2"-1' 1"-1' 3/4"-1' 1/2"-1' 3/8"-1' 1/4"-1' 3/16"-1' 1/8"-1' 1/16"-1' 1/32"-1"