D-13 10 P-504

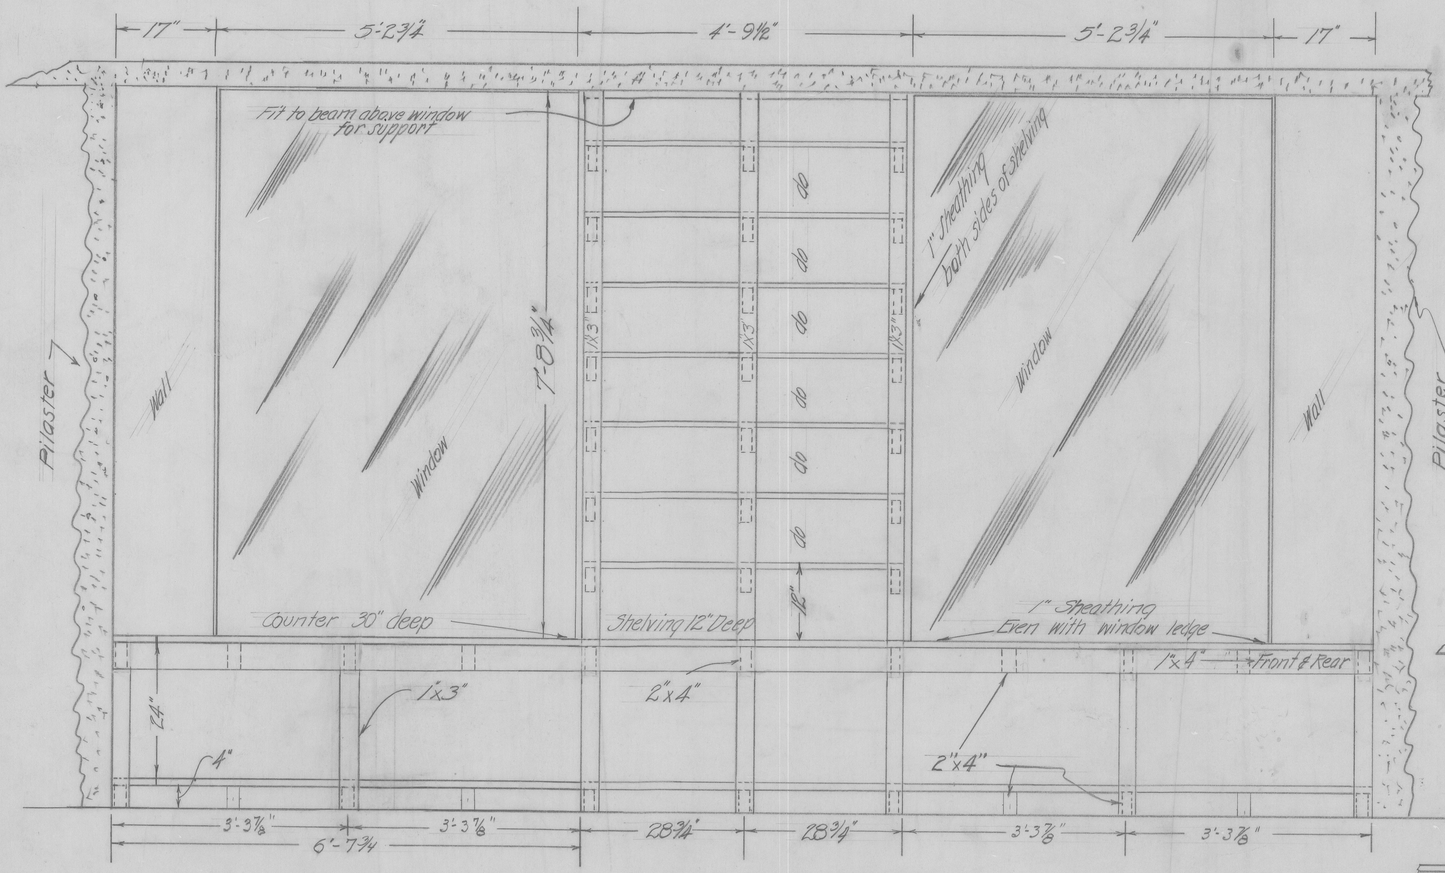

Scale - 1" = 1'-0"

Similar shelves to above to be made and installed in Miscellaneous Locker on each side and back of locker room

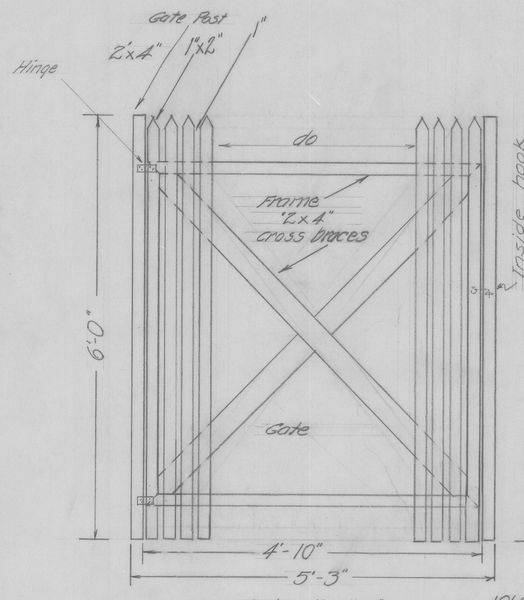

Scale - 1" = 1'-0"

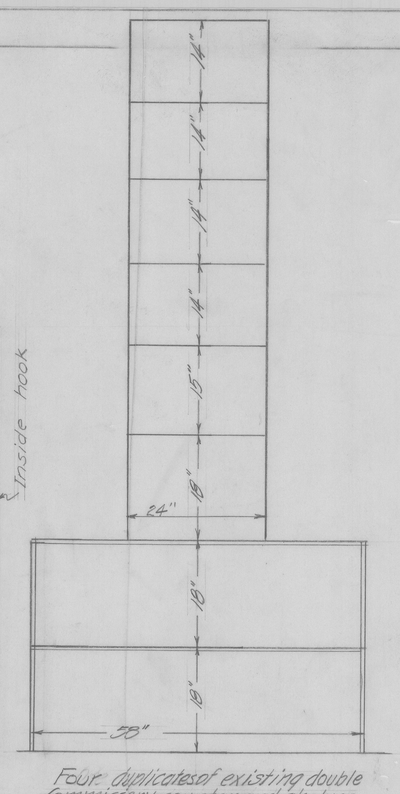

Four duplicates of existing double commissary counter and shelves 10'6" long as above, - and one single counter with shelves 11'-2" long for wall at stairway. Cut existing counter shelves down from 12" length to 10'-6"

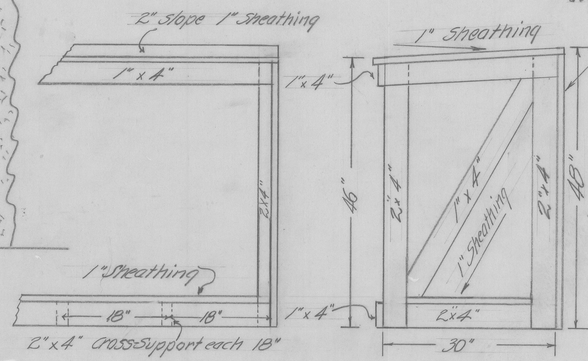

Counter 6'-2" long

Scale - 1" = 1'-0"

Approved details of commissary shelves, counter and gate

Property Officer

Constructing Engineer's Office D.C. Penal Institutions - Lorton, Va.		
Shelving detail - Commissary Reformatory Warehouse		
Scale - 1" = 1'-0"		
Drawn by	Checked	Date
Deming		7-FEB-40

No: KKZ-80