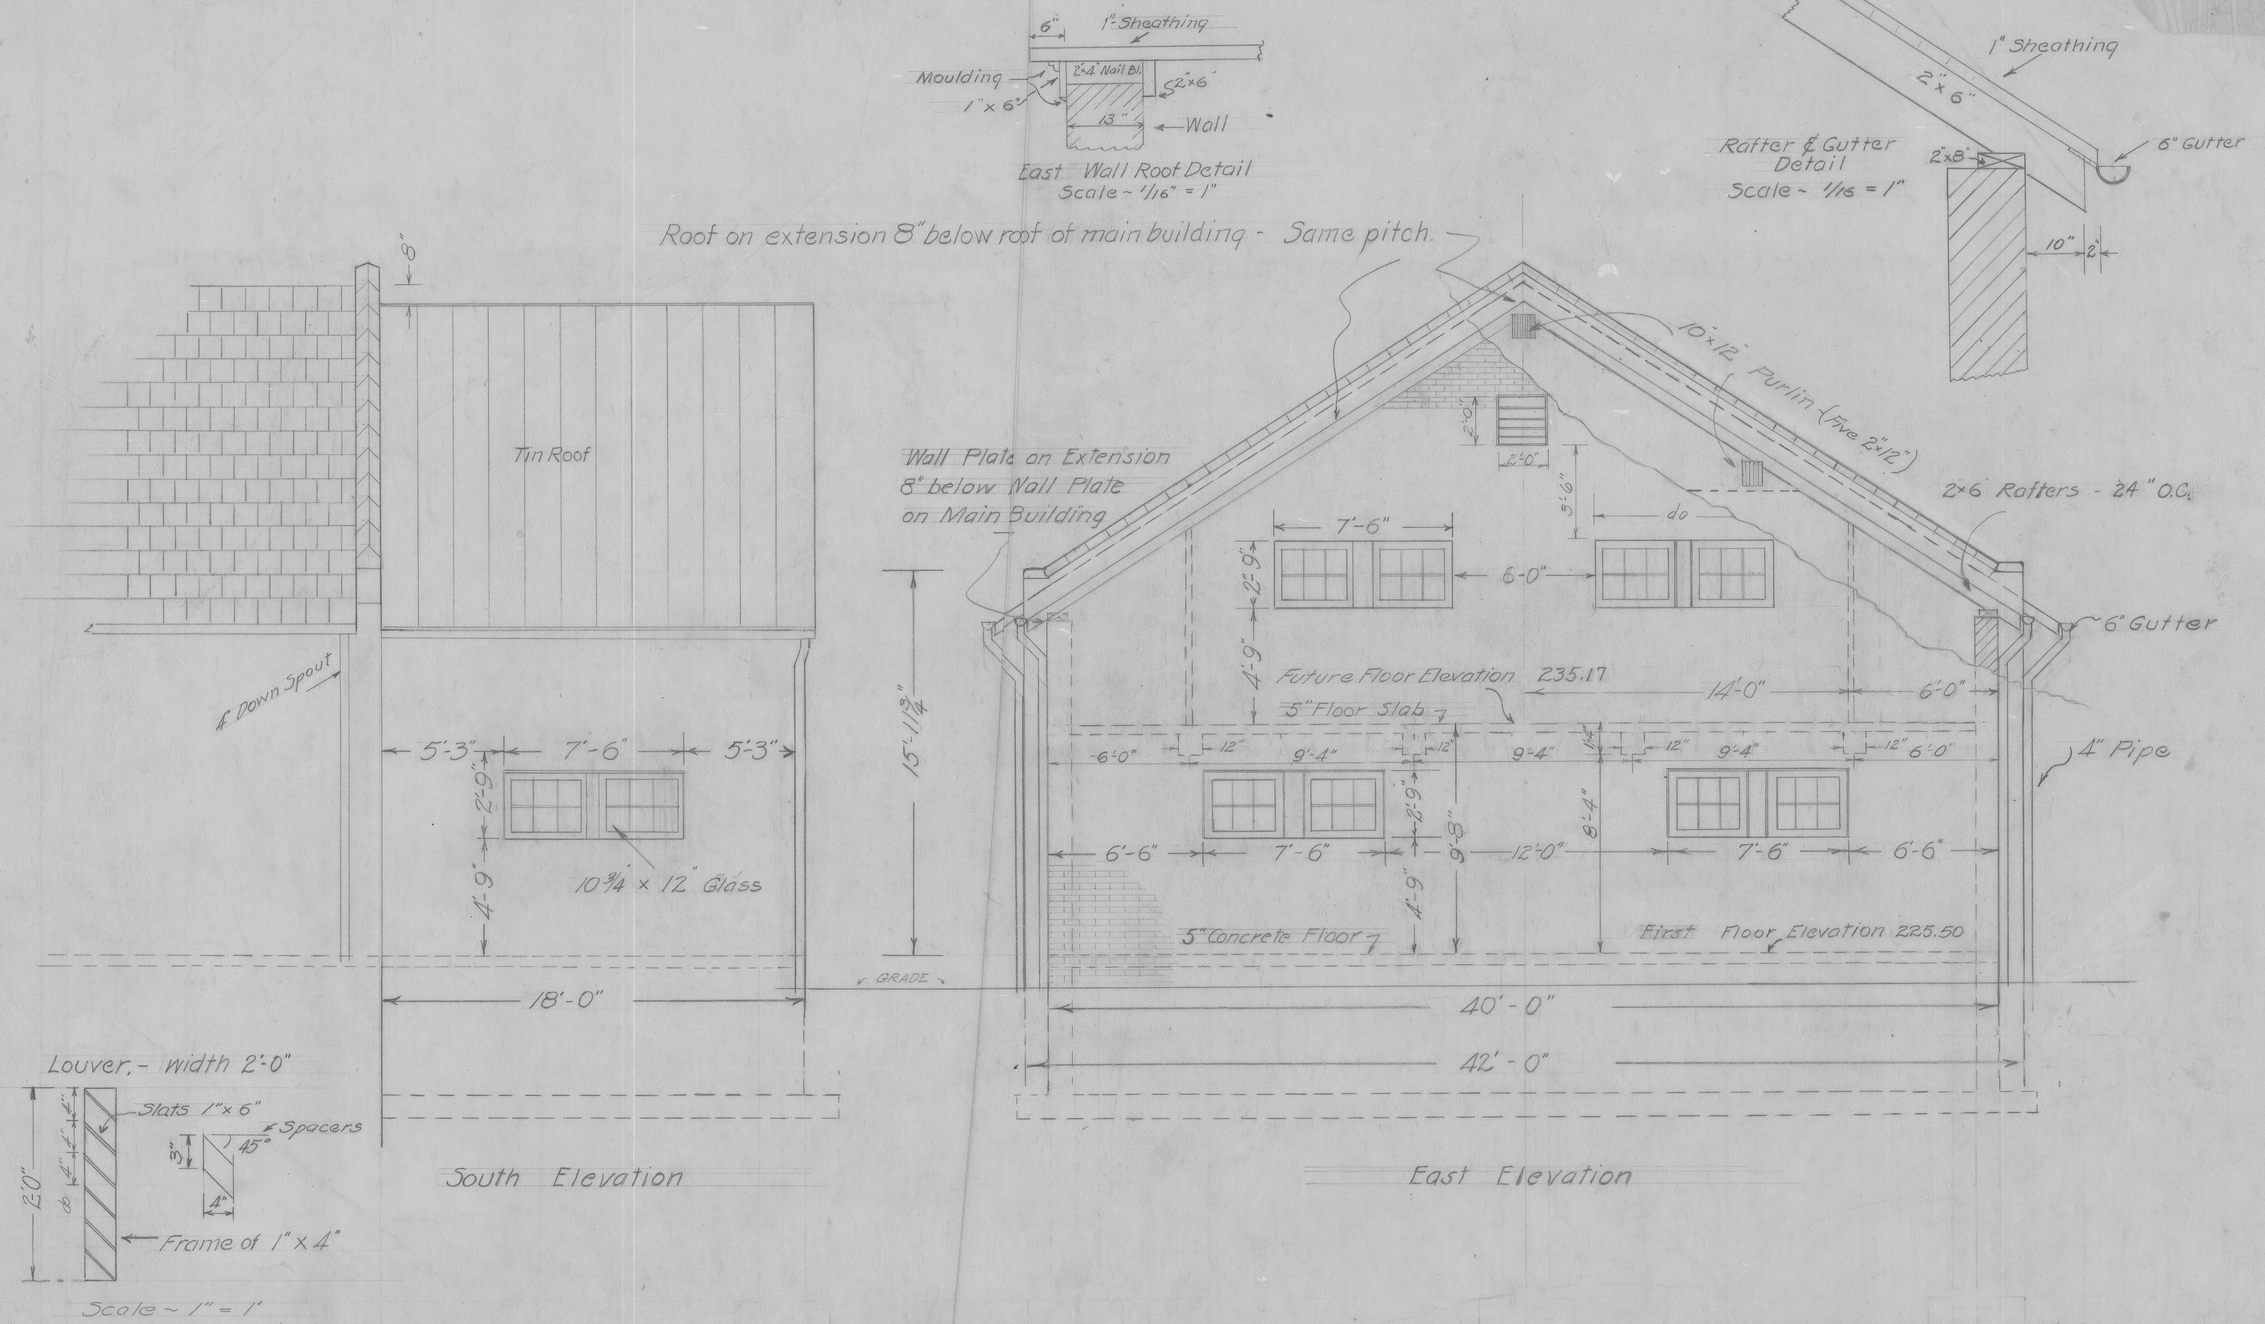

Constructing Engineer's Office D.C. Penal Institutions, Lorton, Va.			
Two Story Shop Extension Blds. No. 21 + 22 Reformatory, Lorton, Va.			
Scale ~ 1/4" = 1'			
Drawn by DEMING	Checked	Date 3-21-40	MZ-1