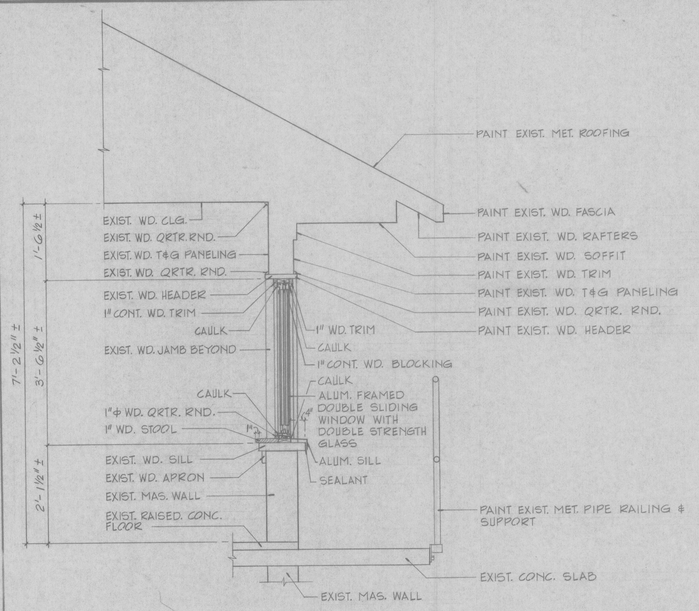

1 A-2 A-5 A-9 SECTION

SCALE: 3/4" = 1'-0"

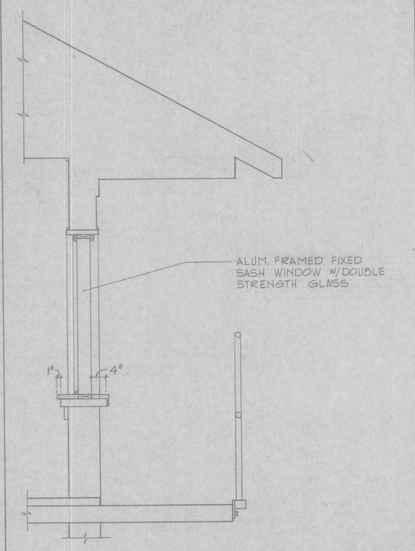

FOR ADDITIONAL NOTES & DIMENSIONS SEE: 1 A-9

5 A-2 A-5 A-9 SECTION

SCALE: 3/4" = 1'-0"

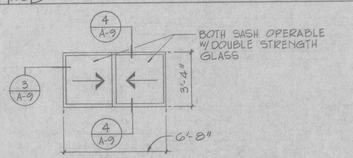

TYPE (A): DOUBLE SLIDING

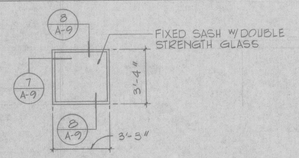

TYPE (B): FIXED

WINDOW TYPES

SCALE: 1/4" = 1'-0"

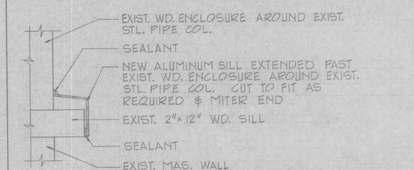

6 A-9 DETAIL

SCALE: 3"=1'-0"

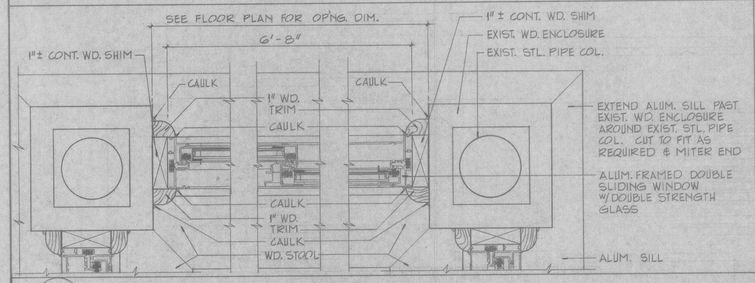

3 A-9 JAMB SECTION

SCALE: 3" = 1'-0"

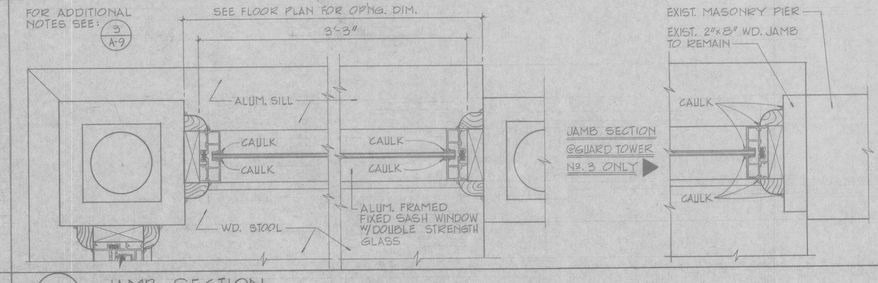

7 A-9 JAMB SECTION

SCALE: 3" = 1'-0"

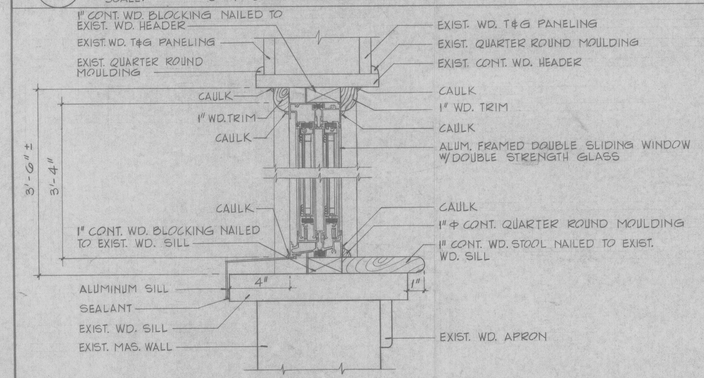

4 A-9 HEAD & SILL SECTION

SCALE: 3/4" = 1'-0"

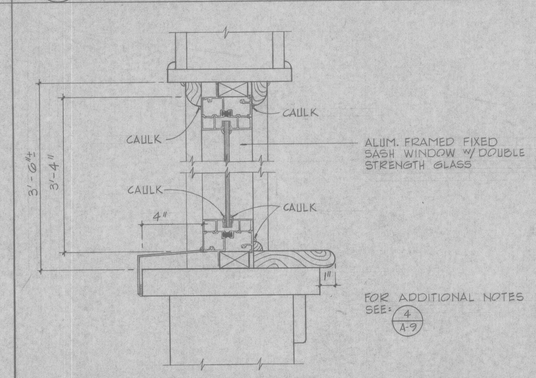

8 A-9 HEAD & SILL SECTION

SCALE: 3/4" = 1'-0"

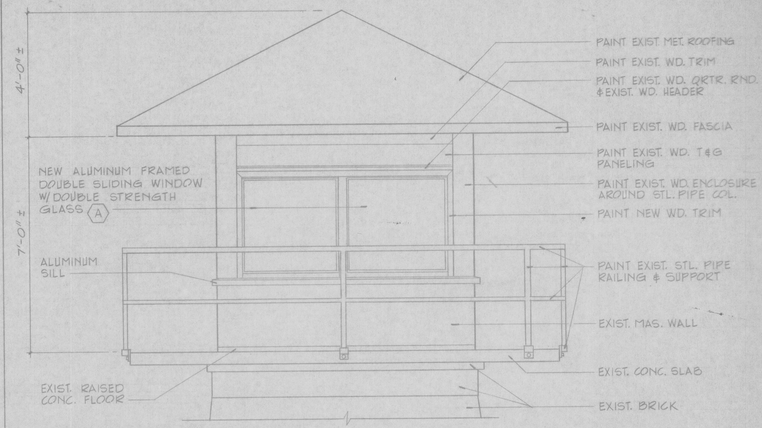

GUARD TOWERS Nº 2 & 3 : TYP. ELEVATION (ENTRY SIDE W/ DOOR & FIXED SASH WINDOW SIMILAR)

SCALE: 1/2" = 1'-0"

FOR DETAIL OF NEW WD. FRAMING @ LOCATIONS WHERE EXIST. WD. CLG. JOISTS ARE PARALLEL TO THE EXTERIOR WALL, SEE: 9 A-8

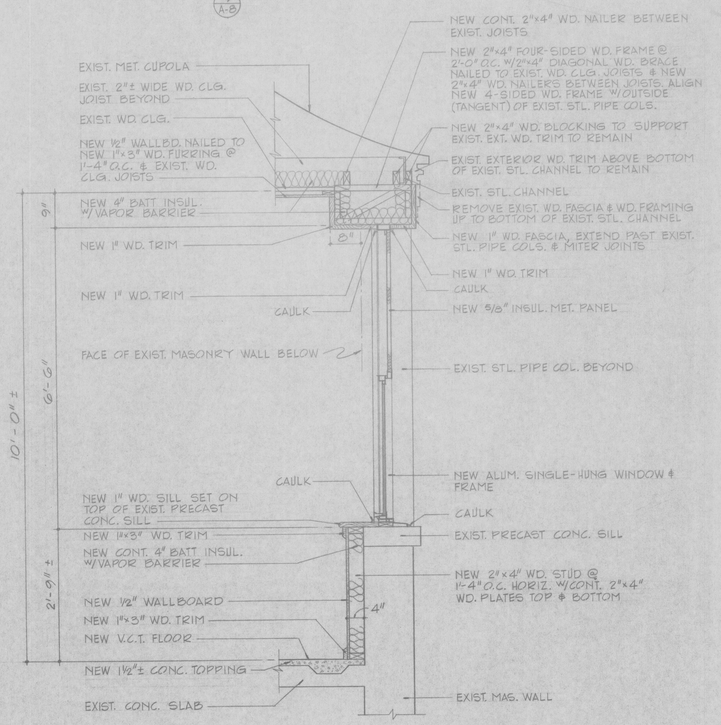

2 A-7 A-5 A-2 A-9 SECTION

SCALE: 3/4" = 1'-0"

DESIGNED P.V.K., ALS			
DRAWN P.V.K.			
CHECKED ALS, P.V.K.			
CERTIFICATION	REVISION DATE DESCRIPTION		BY APP.
	PROJECT DRAWINGS		
	GUARD TOWERS 2 & 3 - WINDOW DETAILS		DRAWING NO. A-9
	LORTON PERMANENT IMPROVEMENTS		
	DEPARTMENT OF CORRECTIONS, LORTON, VA.		
ASSISTANT DIRECTOR FOR BUREAU OF DESIGN AND ENGINEERING	REGISTRATION NO. / DATE	AUSTIN L. SPRIGGS ASSOCIATES 433 MASSACHUSETTS AVENUE, N.W., WASHINGTON, D.C. 20001	
DATE	ARCHITECT	GOVERNMENT OF THE DISTRICT OF COLUMBIA	PROJECT No C-1011
	DATE	DEPARTMENT OF GENERAL SERVICES	DATE
			SHEET OF