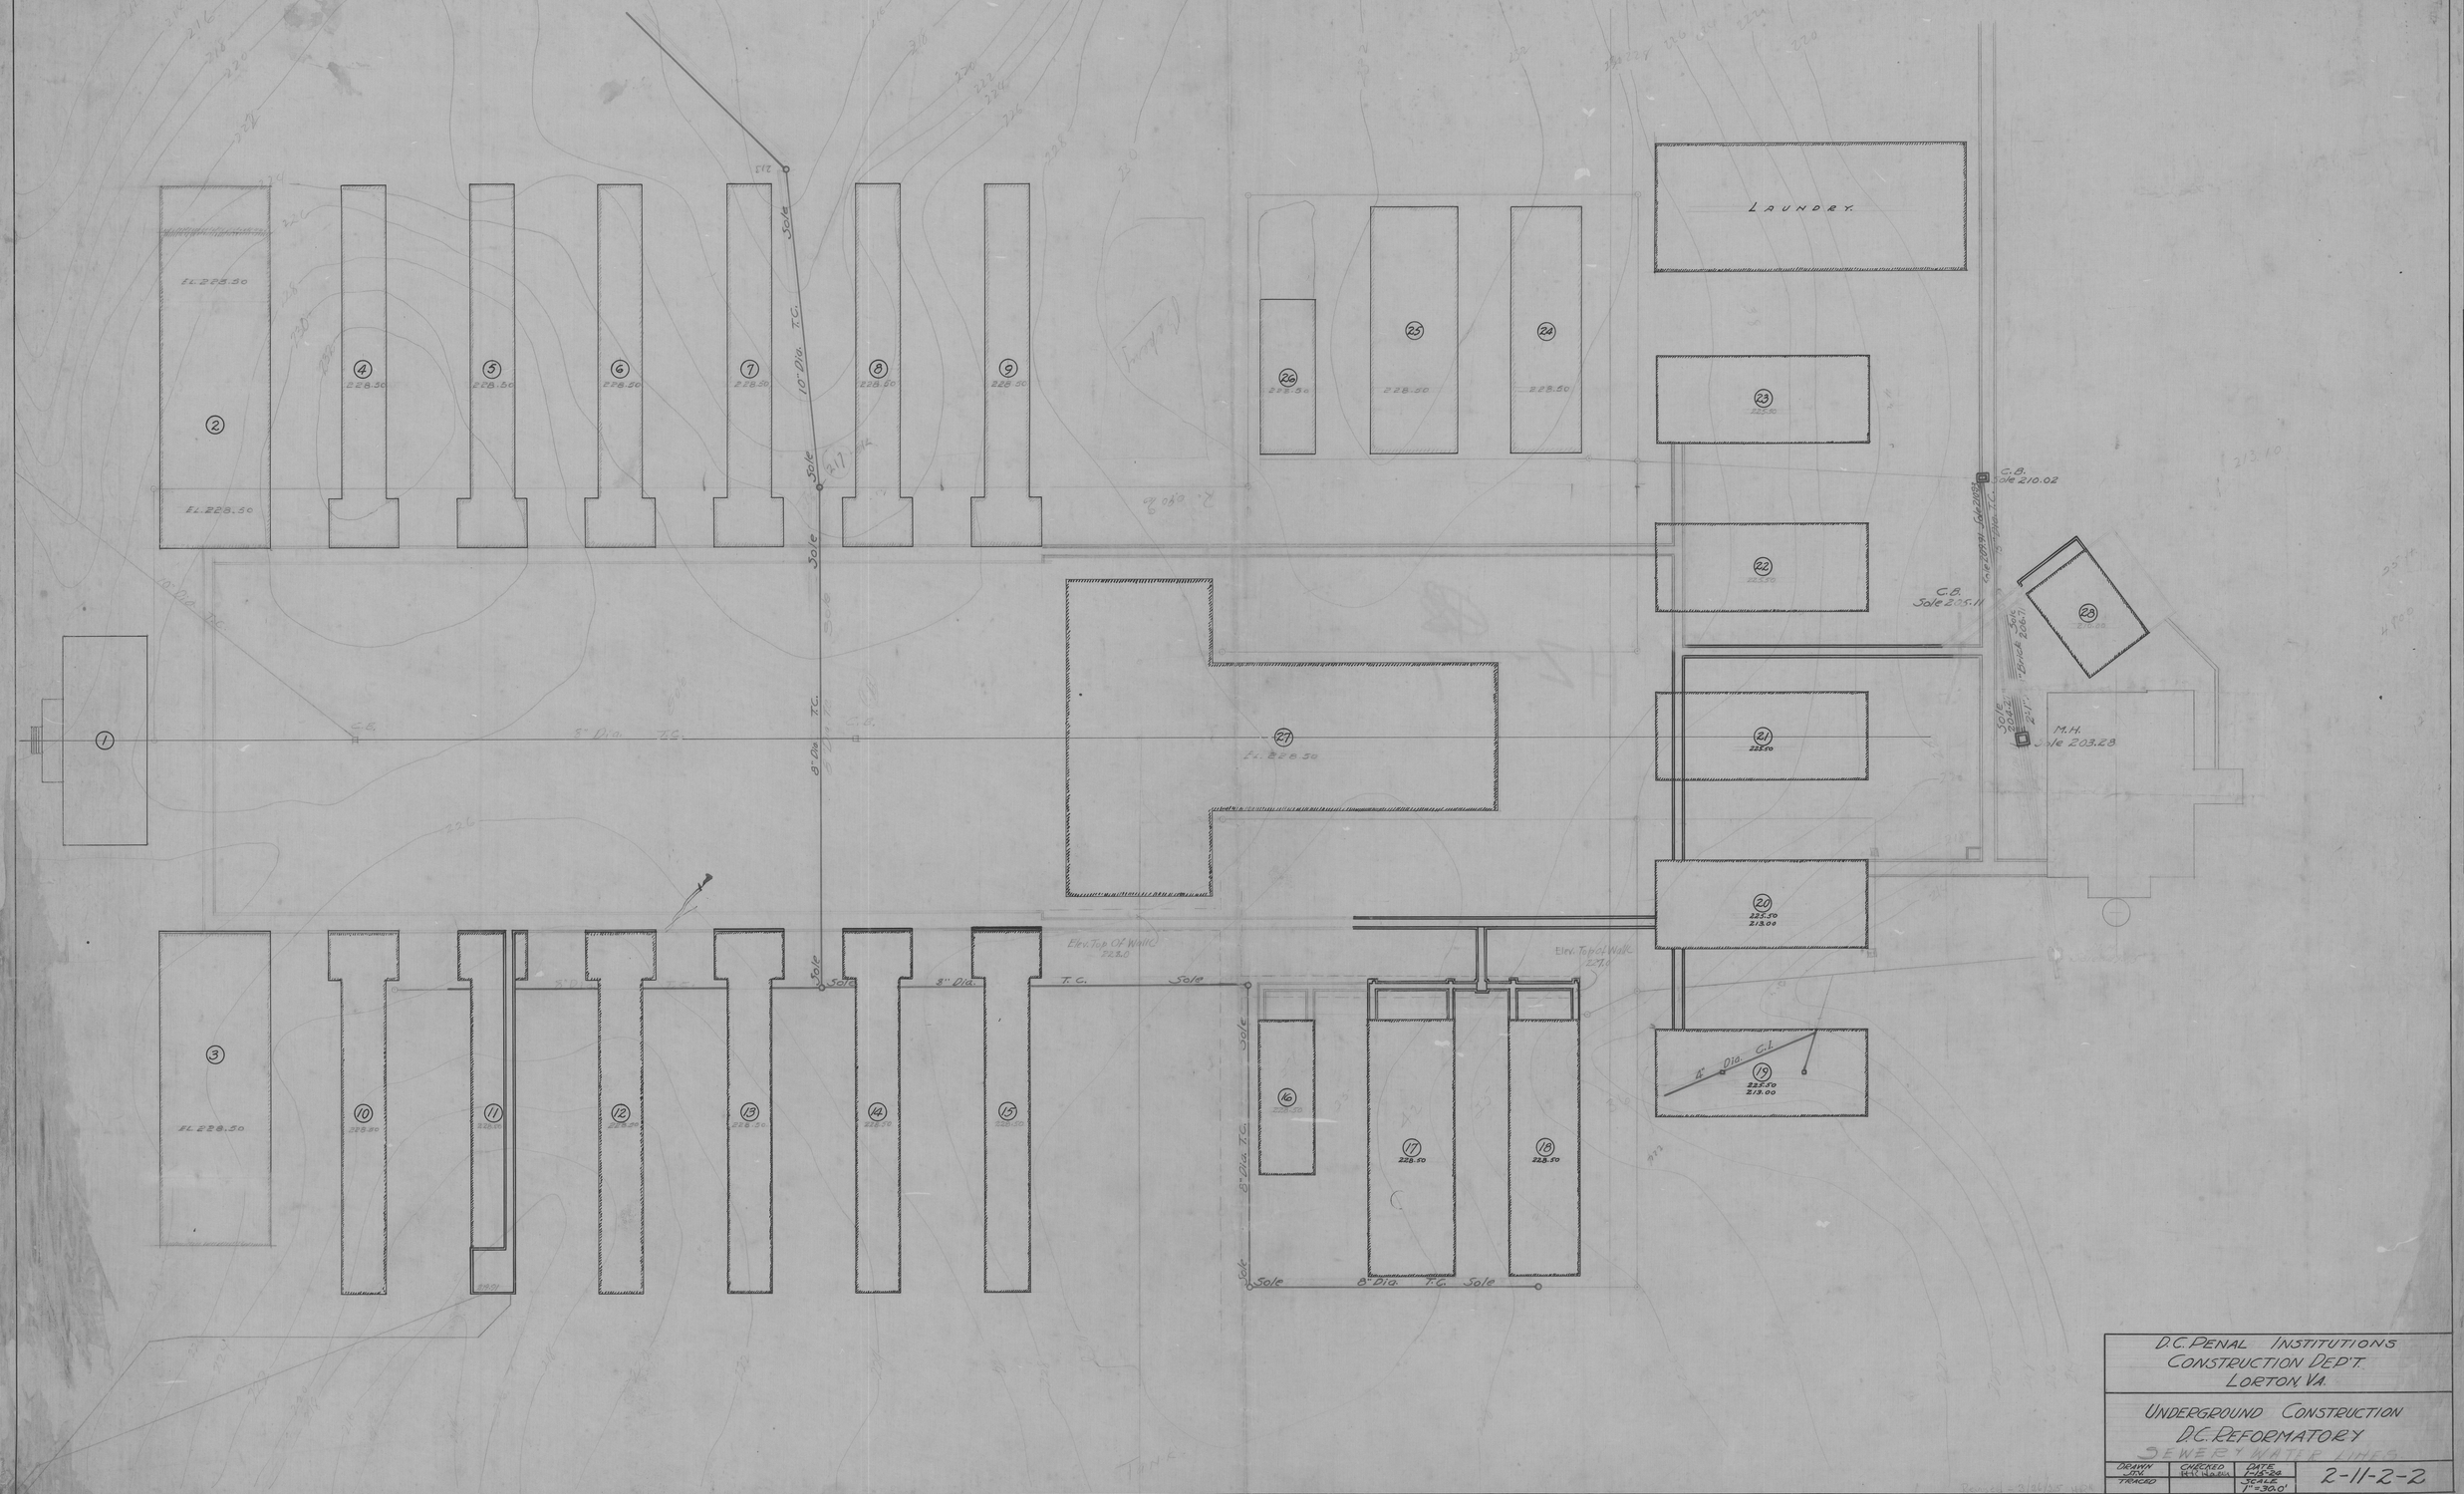
LAUNDRY
C.B. Sole 210.02
C.B. Sole 205.11
M.H. Sole 203.28
Elev. Top Of Walk 223.0
Elev. Top Of Walk 227.0
10" Dia. T.C.
8" Dia. T.C.
3" Dia. T.C.
4" Dia. C.I.
Sole
EL. 228.50
228.50
225.50
213.00
D.C. PENAL INSTITUTIONS
CONSTRUCTION DEP'T.
LORTON, VA.
UNDERGROUND CONSTRUCTION
D.C. REFORMATORY
SEWER & WATER LINES
DRAWN J.N.
TRACED
CHECKED
DATE 1-15-24
SCALE 1" = 30.0'
2-11-2-2