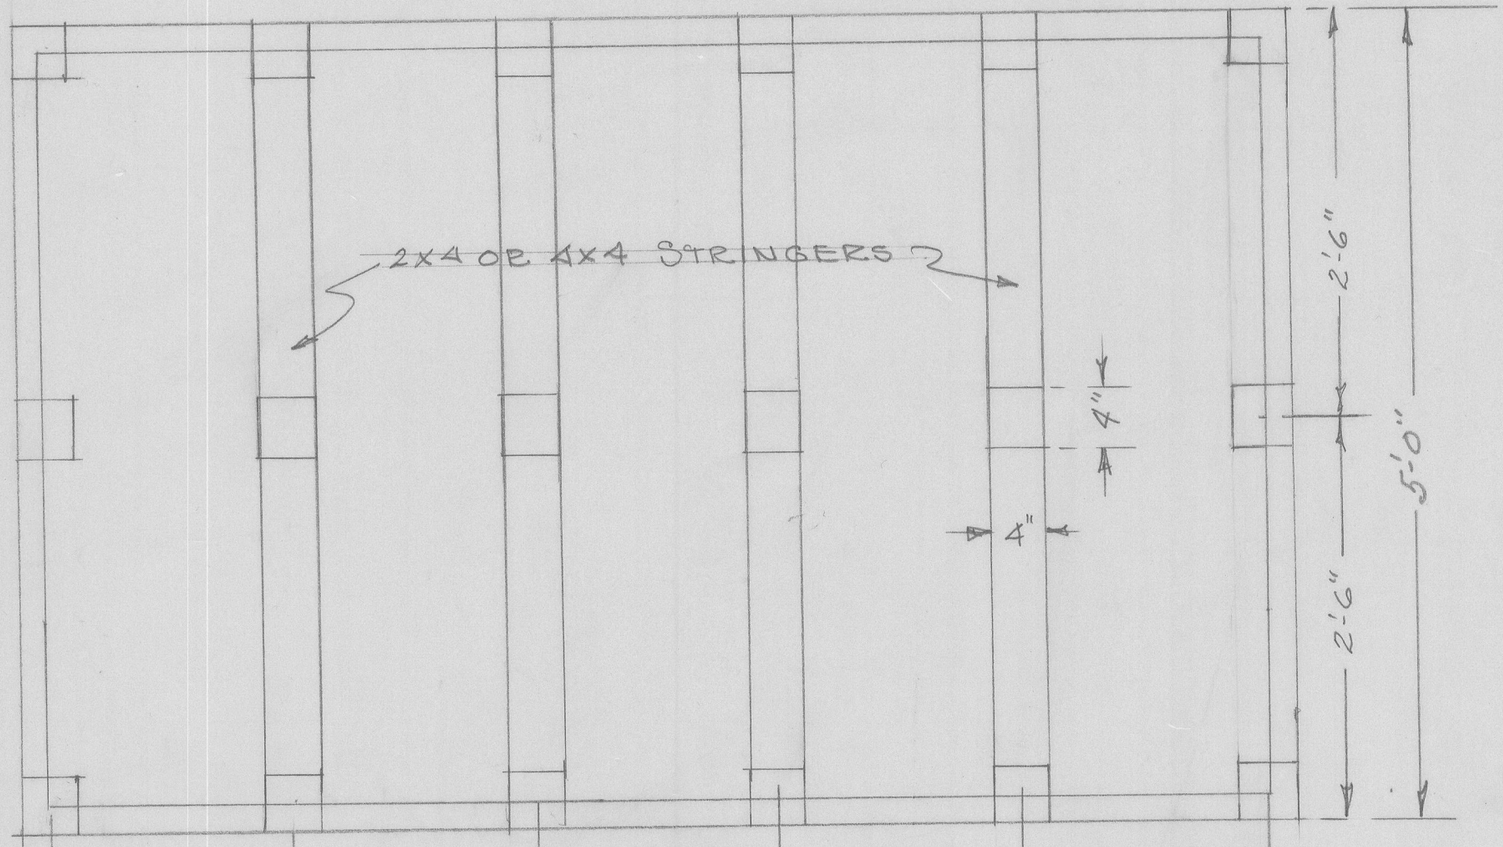

BOTTOM PLAN.

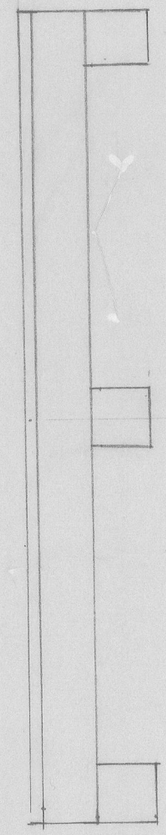

END ELEV.

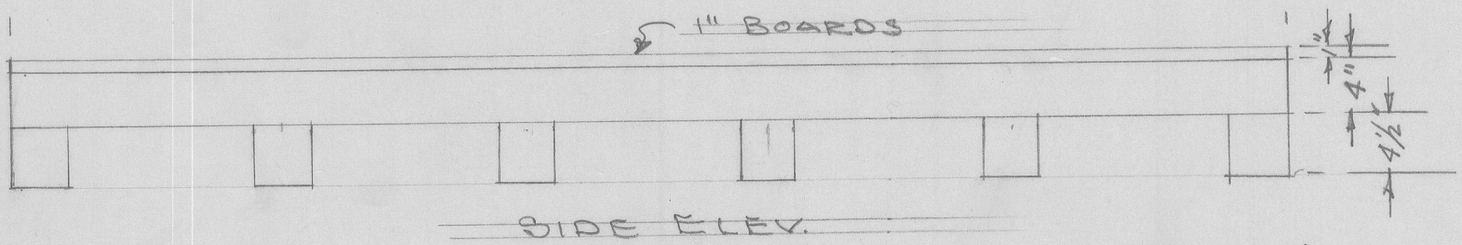

SIDE ELEV.

SCALE 1"=1'-0"

STORAGE PLATFORMS FOR COMMISSARY.

~~D-18~~
D-10

P-773