Emerg Lts in control @ ea level.

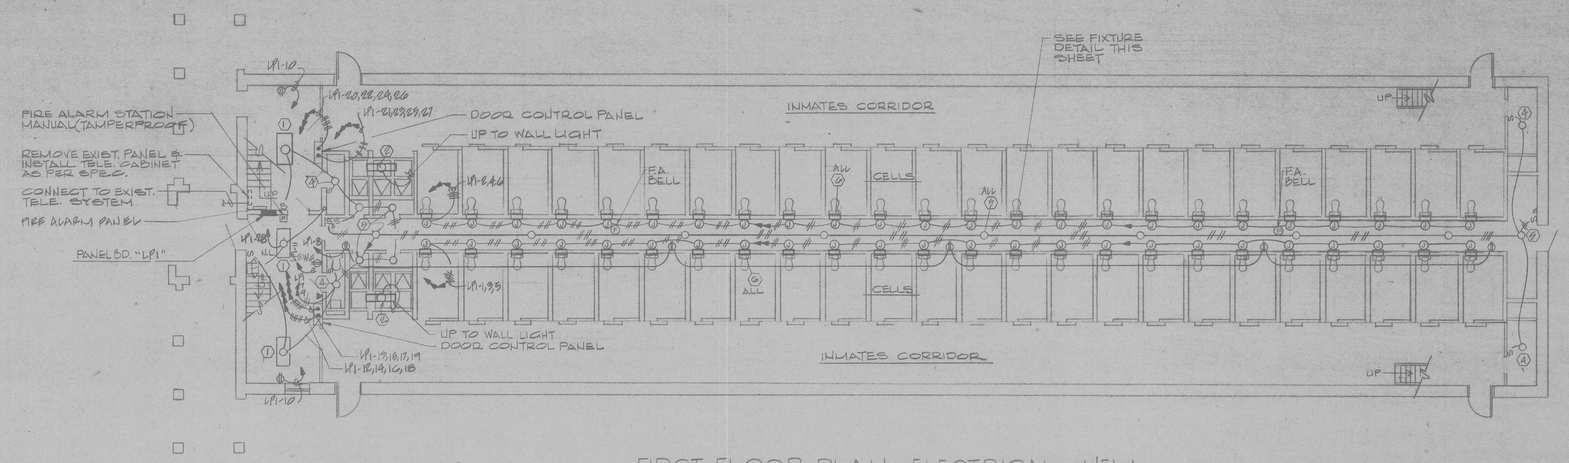

FIRST FLOOR PLAN ~ ELECTRICAL ~ NEW

SCALE: 1/8" = 1'-0"

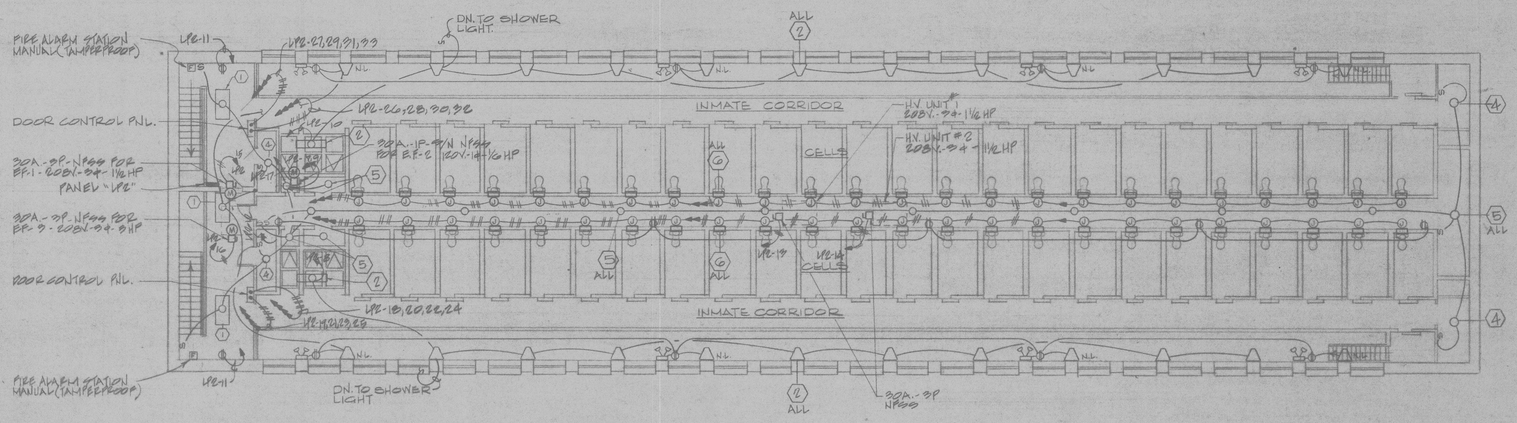

SECOND FLOOR PLAN ~ ELECTRICAL ~ NEW

SCALE: 1/8" = 1'-0"

LIGHTING FIXTURE SCHEDULE

FIXT. Nº	MANUFACTURER	CATALOG NUMBER	LAMPS Nº	LAMPS WATTS	LAMPS TYPE	MOUNTING	REMARKS
1	LITHONIA	2M-440-PA12	4	40	RS	CLG. SURFACE 2x4	GUARD AREA
2	KENALL	7240	2	40	RS	WALL	
3	YORKLITE	P6-AN	2		4524	TWIN HEAD BATT. UNIT 1 HEAD UP - 1 HEAD DN.	2ND FLR. WALL MTD. FACING CELLS, EM. LT'S.
4	MOLDCAST	S634	1	100		CEILING	BEHIND SHOWERS
5	GENERAL ELECTRIC	GE 5740-7	1	100		SURFACE	UTILITY CORR.
6	SOUTHERN STEEL CO.	23A	1 1	150 15	N.L.	WALL MTD. SEE DETAIL ON DWG E-1	UTILITY CORR. CELL LIGHTING.

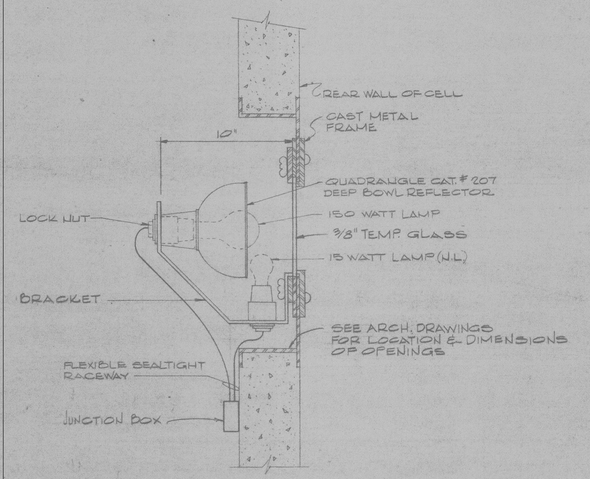

DETAIL OF REAR CELL BRACKET TYPE FIXTURE

NO SCALE

NOTE: CELL FIXTURES ARE TO BE PROVIDED UNDER THE CELL EQUIPMENT SECTION OF THE SPECIFICATION. ELECTRICAL CONNECTIONS SHALL BE IN ACCORDANCE WITH THE ELECTRICAL SECTION.

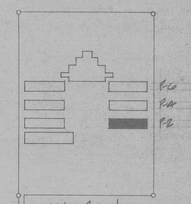

KEY PLAN

NO SCALE

NORTH

1/8" = 1'-0" SCALE 5 0 5 10 15 20 FEET

	DESIGNED					
	DRAWN					
	CHECKED					
	CERTIFICATION	REVISION	DATE	DESCRIPTION	BY	APP
		PROJECT DRAWINGS				
		BUILDING P-2 ELECTRICAL-NEW			DRAWING NO	
		RENOVATION OF BUILDINGS P2, P4, P6 MAXIMUM SECURITY AREA DEPT. OF CORRECTIONS - LORTON			E-1	
ASSISTANT DIRECTOR FOR BUREAU OF DESIGN AND ENGINEERING	REGISTRATION NO _____ DATE _____	LBC&W VIRGINIA ARCHITECTS ENGINEERS PLANNERS				
DATE _____	ARCHITECT DATE _____	GOVERNMENT OF THE DISTRICT OF COLUMBIA DEPARTMENT OF GENERAL SERVICES			PROJECT NO FL233H77 DATE 3-30-1979 SHEET 19 OF 21	