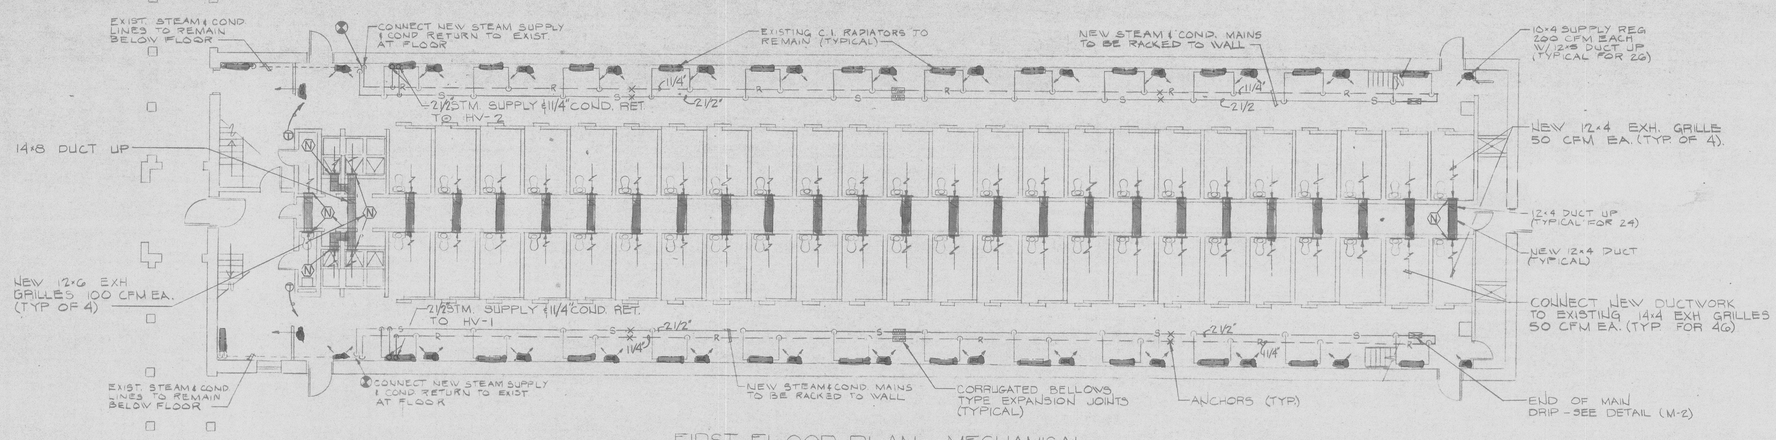

FIRST FLOOR PLAN ~ MECHANICAL

SCALE: 1/8" = 1'-0"

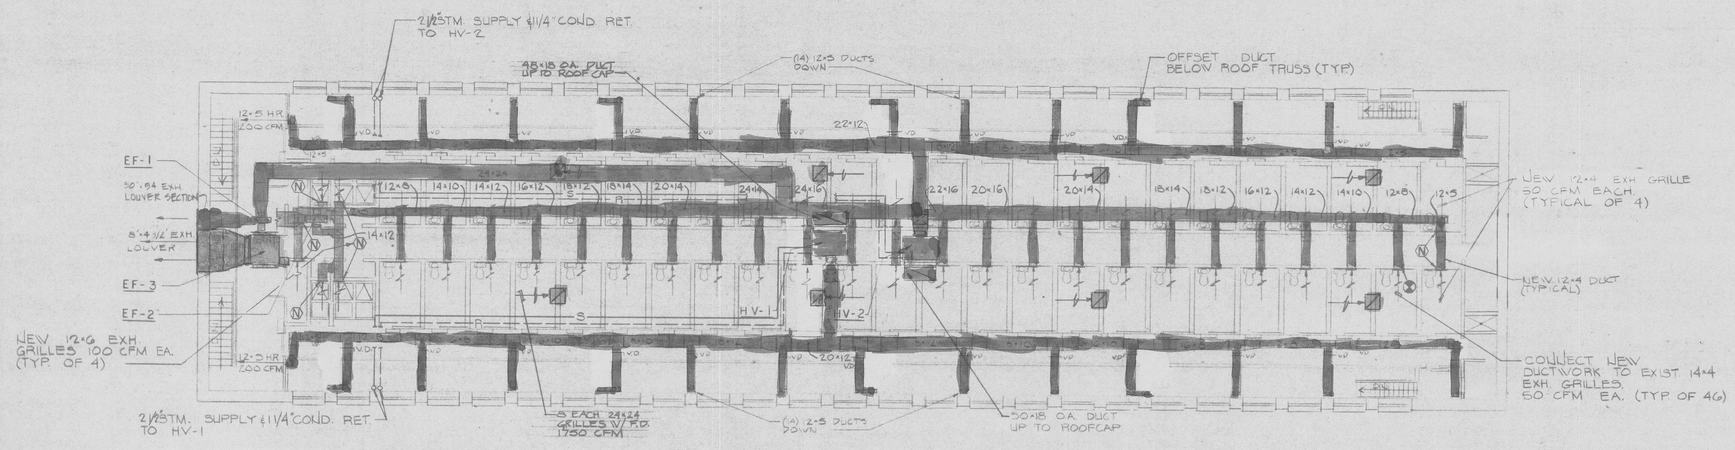

SECOND FL FLOOR PLAN ~ MECHANICAL

SCALE: 1/8" = 1'-0"

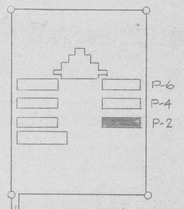

KEY PLAN

NO SCALE

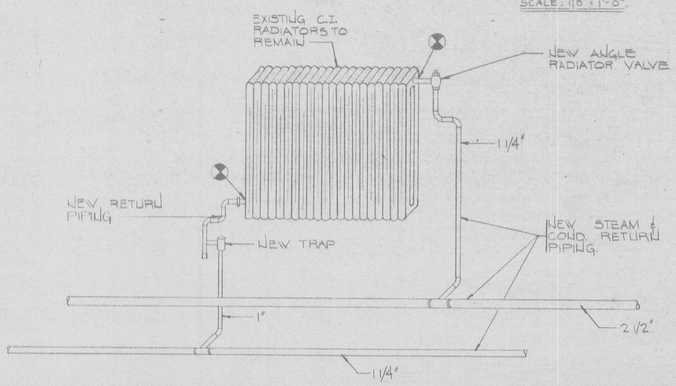

EXISTING RADIATOR DETAIL

NO SCALE

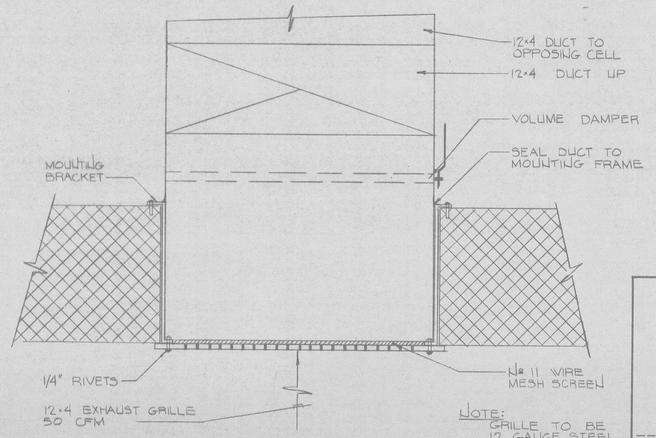

NOTE: GRILLE TO BE 12 GAUGE STEEL

EXHAUST GRILLE DETAIL

NO SCALE

NORTH

1/8" = 1'-0" SCALE 5 0 5 10 15 20 FEET

	DESIGNED				
	DRAWN				
	CHECKED				
	CERTIFICATION	REVISION	DATE	DESCRIPTION	BY	APP

PROJECT DRAWINGS

BUILDING P-2 MECHANICAL PLAN

RENOVATION OF BUILDINGS P-2, P-4, P-6
MAXIMUM SECURITY AREA
DEPT OF CORRECTIONS - LORTON, VA.

DRAWING NO M-1

ASSISTANT DIRECTOR FOR BUREAU OF DESIGN AND ENGINEERING

DATE

REGISTRATION NO

DATE

ARCHITECT

DATE

LBC&W VIRGINIA

GOVERNMENT OF THE DISTRICT OF COLUMBIA
DEPARTMENT OF GENERAL SERVICES

PROJECT NO FL-283H-77

DATE 3-30-1977

SHEET 15 OF 21