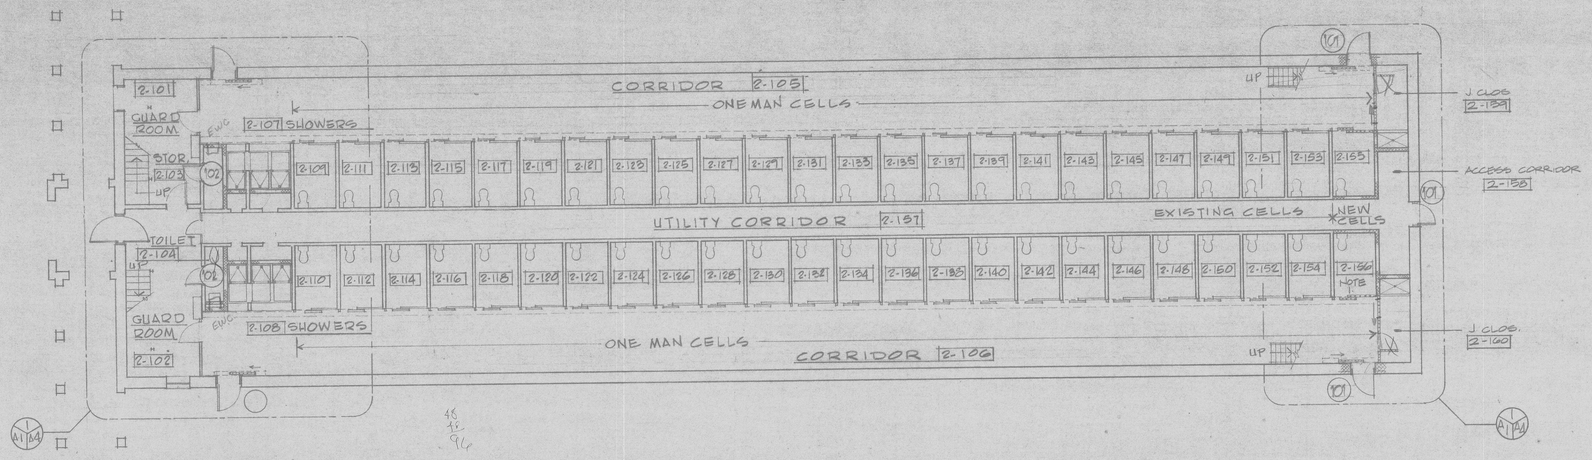

FIRST FLOOR PLAN
SCALE: 1/8" = 1'-0"

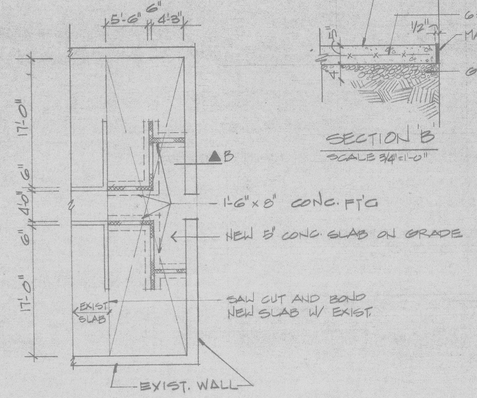

FOUNDATION PLAN
SCALE 1/8" = 1'-0"

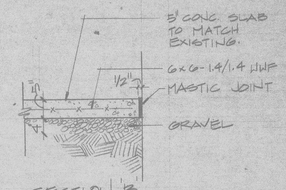

SECTION 'B'
SCALE 3/4" = 1'-0"

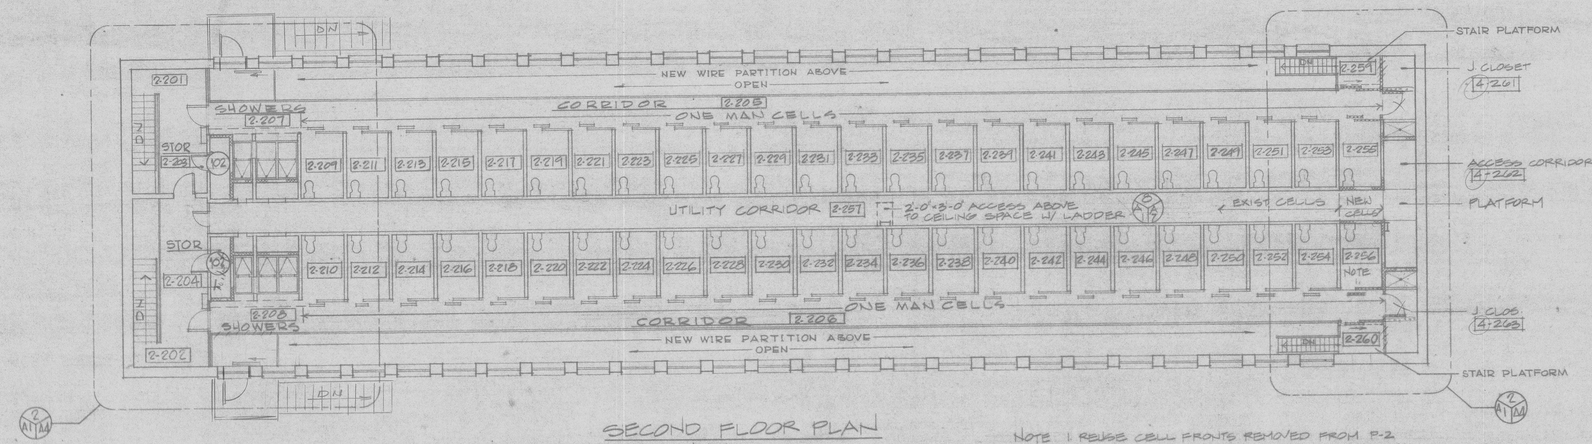

SECOND FLOOR PLAN
SCALE: 1/8" = 1'-0"

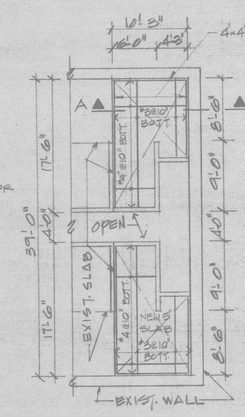

PARTIAL PLAN
SECOND FLOOR SLAB
SCALE: 1/8" = 1'-0"

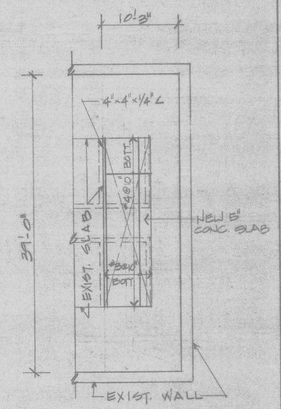

PARTIAL PLAN
CELL ROOF SLAB
SCALE 1/8" = 1'-0"

NOTE 1. REUSE CELL FRONTS REMOVED FROM P-2 & REUSE FOR CELL 2-155, 2-156, 2-253, 2-256

2. INSTALL NEW ELECTRICAL DOOR OPERATORS FOR EXISTING CELL DOORS ON FIRST FLOOR

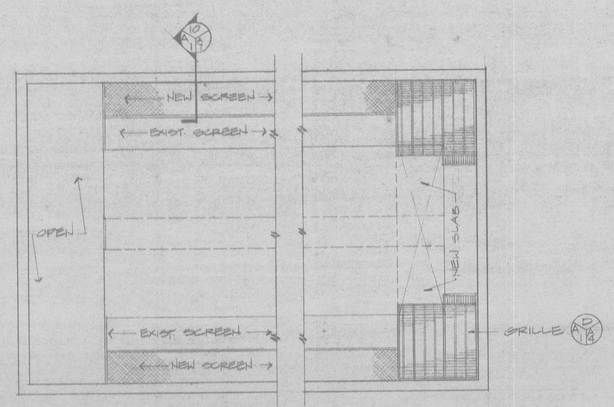

PARTIAL CEILING PLAN BLDG'S P2 & P4
SCALE: 1/8" = 1'-0"

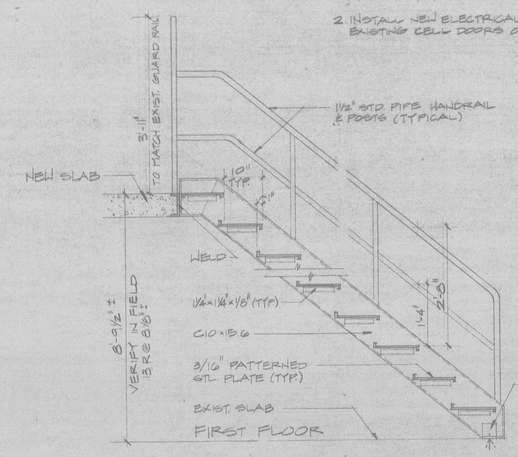

STAIR SECTION
SCALE: 3/4" = 1'-0"

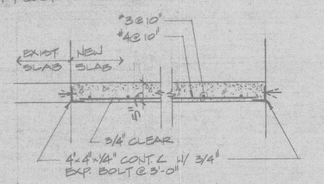

SECTION 'A-A'
SCALE 3/4" = 1'-0"

NORTH

1/8" = 1'0" 5 0 5 10 15 20 scale feet

	DESIGNED					
	DRAWN					
	CHECKED					
	CERTIFICATION	REVISION	DATE	DESCRIPTION	BY	APP

PROJECT DRAWINGS

FLOOR PLANS BUILDING P2

RENOVATION OF BUILDINGS P2, P4, P6
MAXIMUM SECURITY AREA
DEPT. OF CORRECTIONS - LORTON

LBC&W VIRGINIA ARCHITECTS ENGINEERS PLANNERS

GOVERNMENT OF THE DISTRICT OF COLUMBIA
DEPARTMENT OF GENERAL SERVICES

DRAWING NO A-1

PROJECT NO FL2284T1
DATE 2-20-1979
SHEET 5 OF 21

ASSISTANT DIRECTOR FOR BUREAU OF DESIGN AND ENGINEERING
DATE

REGISTRATION NO A-1409
DATE 1-4-3

ARCHITECT
DATE