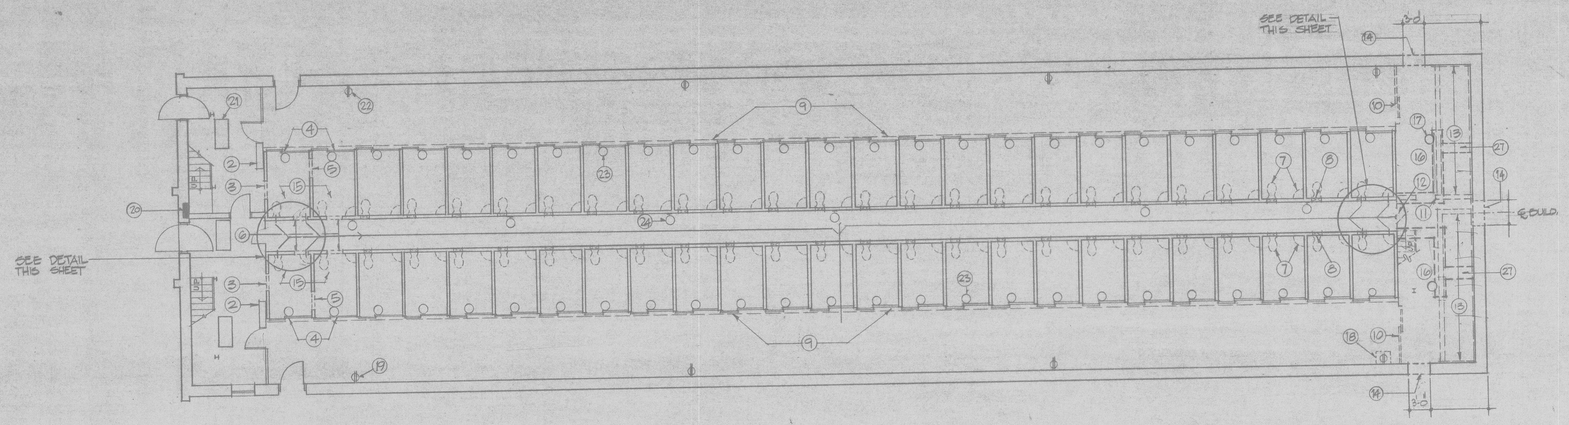

FIRST FLOOR PLAN
SCALE: 1/8" = 1'-0"

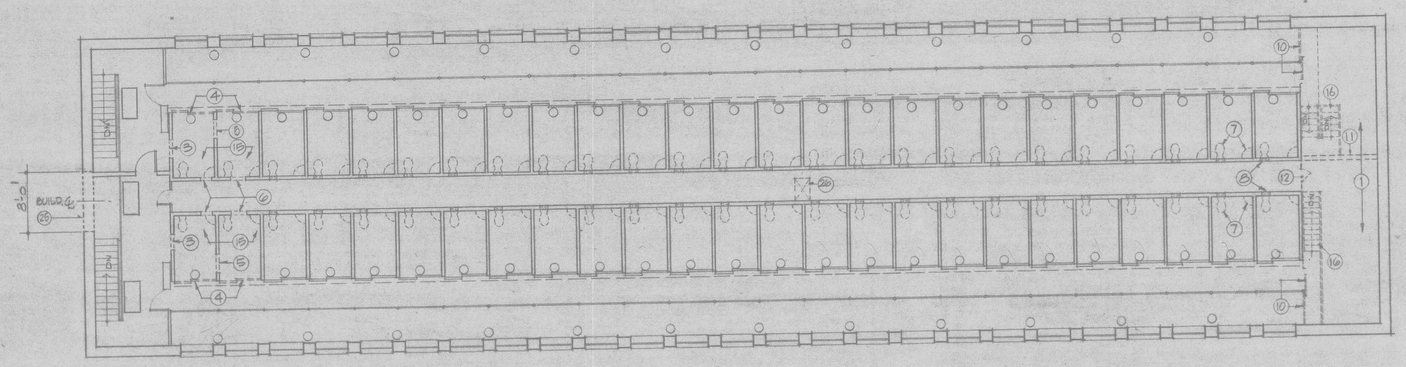

SECOND FLOOR PLAN
SCALE: 1/8" = 1'-0"

DEMOLITION NOTES:

1. PROTECT ALL EXISTING AREAS, NOT AFFECTED BY NEW WORK FROM DAMAGE DURING DEMOLITION.
2. RESTORE AREAS TO REMAIN, DAMAGED BY DEMOLITION, TO ORIGINAL CONDITION.
3. DEMOLITION INDICATED IN THIS DRAWING IS ONLY FOR AREAS WHERE NEW WORK IS TO BE DONE. APPROVAL SHALL BE OBTAINED PRIOR TO THE TEMPORARY REMOVAL OF EXISTING ITEMS, CONSIDERED BY THE CONTRACTOR AS INCIDENTALLY NECESSARY FOR THE EXECUTION OF THE WORK.
4. ITEMS INDICATED TO BE REMOVED & REUSED SHALL BE PROTECTED FROM DAMAGE DURING REMOVAL, SAFELY STORED, & RESTORED TO ORIGINAL CONDITION BEFORE REINSTALLATION WHERE INDICATED.
5. ITEMS REMOVED AT CONTRACTOR'S OPTION TO FACILITATE WORK SHALL BE TREATED SAME AS NOTE 4 ABOVE.
6. SYMBOL (2)→ IN THE DEMOLITION PLAN DENOTES WORK REQUIRED AS FOLLOWS.
   - (1) REMOVE STEEL CEILING GRILLE.
   - (2) REMOVE CELL DOOR LOCKING CABINET
   - (3) CUT OPENINGS IN CONC. WALL FOR 2'-0" x 6'-8" DOOR
   - (4) REMOVE CELL DOOR & GRILLE WALL
   - (5) CUT OPENINGS IN CONC. WALL 2'-6" W x 7'-4" H.
   - (6) CUT OPENINGS IN CONC. WALL 1'-6" W x 6'-0" H.
   - (7) REMOVE ALL PLUMBING FIXTURES & ANCHORING DEVICES TO WALLS & FLOORS (TYPICAL AT ALL CELLS)
   - (8) CUT OPENINGS IN CONC. WALL 1'-4" W x 1'-8" H., 6'-3" A.F.F.
   - (9) REMOVE ALL DOOR CLOSING & LOCKING MECHANISMS.
   - (10) REMOVE GRILLE WALLS & DOORS.
   - (11) REMOVE MASONRY WALL & DOOR
   - (12) REMOVE STEEL PLATE WALL & ACCESS DOORS
   - (13) REMOVE & T. FLOOR, CERAMIC TILE FINISH @ WALLS, LOW PARTITIONS, FLOOR DRAINS & SHOWER HEADS & PIPING
   - (14) CUT OPENING IN EXTERIOR MASONRY WALL FOR 3'-0" x 6'-8" DOOR. (SHORE TOP OF OPENING UNTIL INSTALLATION OF LINTEL)
   - (15) CUT FLOOR SLAB AS REQUIRED FOR THE INSTALLATION OF NEW PLUMBING FIXTURES (W.C., LAV., SHOWERS & SINKS)
   - (16) REMOVE STAIR, PLATFORM, SUPPORTS & CONNECTIONS TO WALLS.
   - (17) CEILING MOUNTED INCANDESCENT LIGHTING FIXTURES IN SHOWER AREA TO BE REMOVED (TYPICAL FOR 2 FIXTURES)
   - (18) ELECT. WTR. COOLER TO BE REMOVED
   - (19) RECEPTACLES TO BE REMOVED (TYPICAL FOR 4)
   - (20) PANELBOARD TO BE REMOVED
   - (21) CEILING MOUNTED FLUORESCENT LIGHTING FIXTURES TO BE REMOVED (TYPICAL FOR 3 FIXTURES)
   - (22) RECEPTACLES TO BE REMOVED (TYPICAL OF 4)
   - (23) CEILING MOUNTED INCANDESCENT LIGHTING FIXTURES TO BE REMOVED (TYPICAL OF 50 FIXTURES)
   - (24) WALL MOUNTED INCANDESCENT LIGHTING FIXTURES TO BE REMOVED (TYPICAL FOR 6 FIXTURES)
   - (25) CUT OPENING IN EXTERIOR MASONRY WALL FOR 3'-0" x 4'-0" LOUVER (SHORE TOP OF OPENING UNTILL INSTALATION OF LINTEL)
   - (26) CUT CONC. IN CLG FOR 2'-0" x 3'-0" OPENING COORDINATE LOCATION WITH GENERAL CONTRACTOR.
   - (27) CUT FLOOR SLAB 1'-6" WIDE, CENTERED OVER NEW MASONRY WALL, REMOVE GRAVEL & SOIL TO 8" DEPTH.

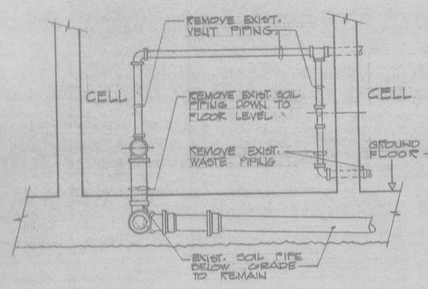

TYPICAL REMOVAL DETAIL
WITH WATER CLOSET
AT END OF BRANCH SEWER
NO SCALE

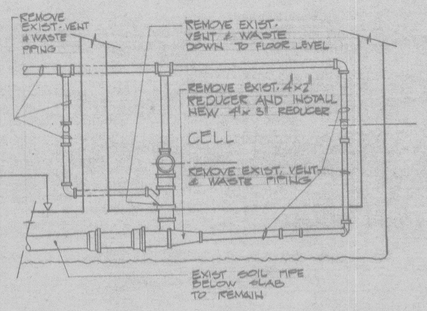

TYPICAL REMOVAL DETAIL
WITH LAVATORY
AT END OF BRANCH SEWER
NO SCALE

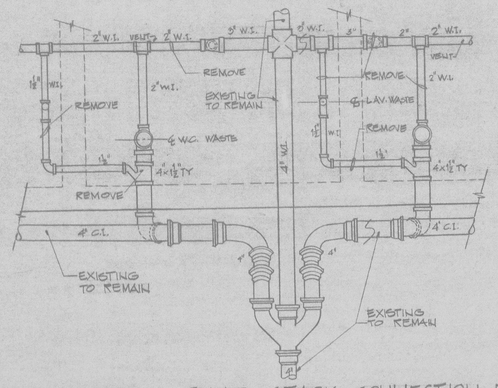

TYPICAL EXIST. STACK CONNECTION DETAIL
NO SCALE

NORTH

1/8" = 1'0" 5 0 5 10 15 20 scale feet

	DESIGNED				
	DRAWN				
	CHECKED				
	CERTIFICATION	REVISION	DATE	DESCRIPTION	BY	APP

PROJECT DRAWINGS

DEMOLITION OF BUILDING P-2

RENOVATION OF BUILDING P2, P4, P6
MAXIMUM SECURITY AREA
DEPT. OF CORRECTIONS - LORTON

DRAWING NO D-1

ASSISTANT DIRECTOR FOR BUREAU OF DESIGN AND ENGINEERING
DATE

REGISTRATION NO A-1409
DATE 1963

ARCHITECT
DATE

LBC&W VIRGINIA ARCHITECTS ENGINEERS PLANNERS

GOVERNMENT OF THE DISTRICT OF COLUMBIA
DEPARTMENT OF GENERAL SERVICES

PROJECT NO 2224 71
DATE 3-30-1979
SHEET 2 OF 21