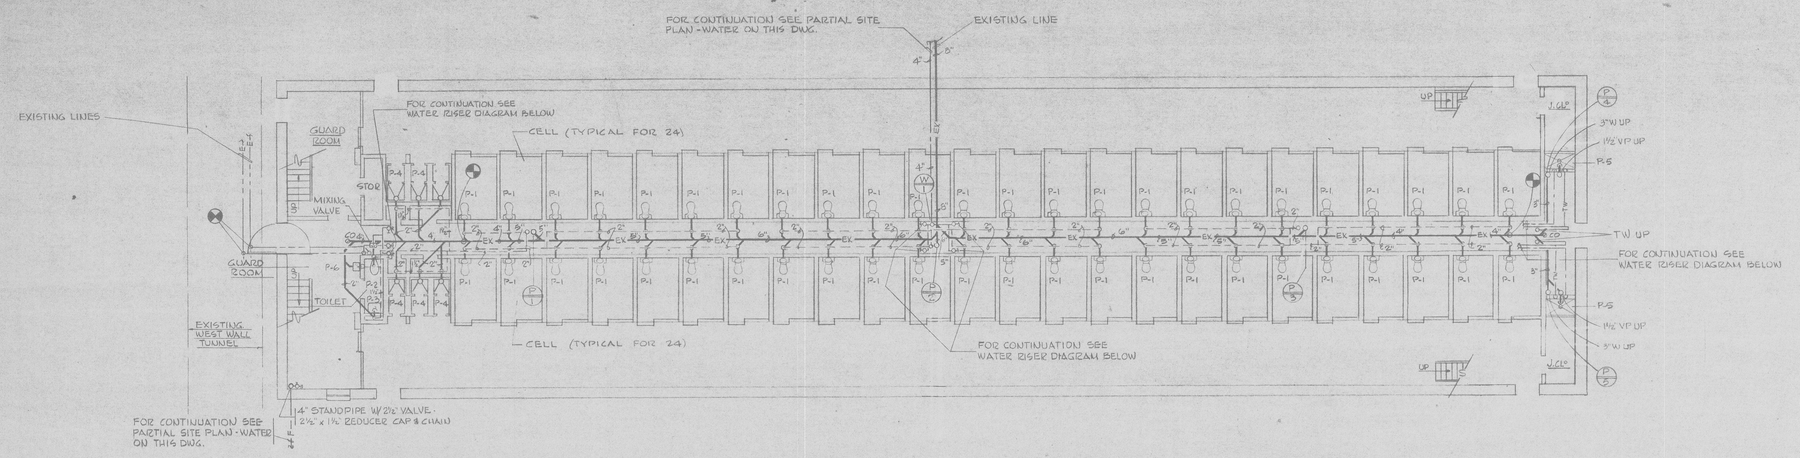

FIRST FLOOR PLAN – PLUMBING

SCALE: 1/8" = 1'-0"

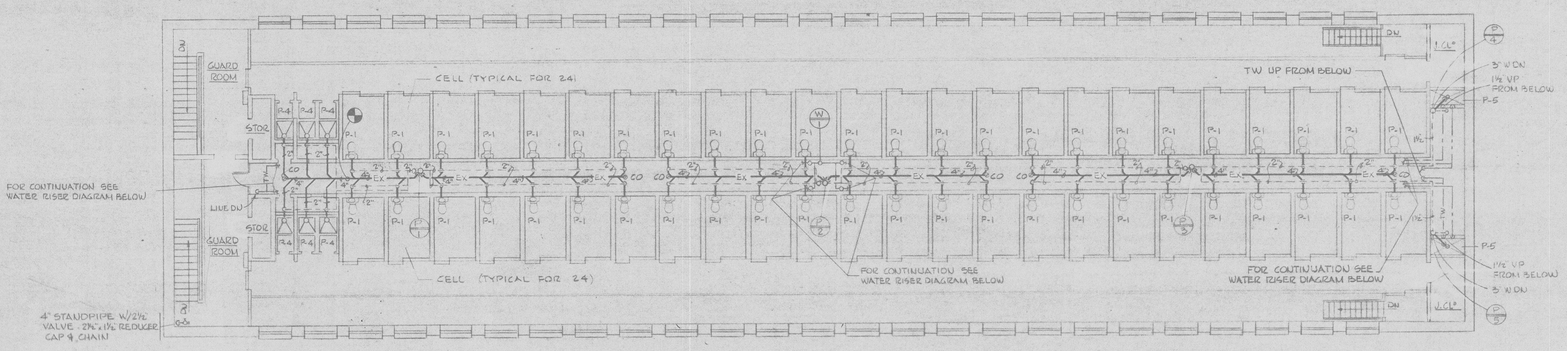

SECOND FLOOR PLAN – PLUMBING

SCALE: 1/8" = 1'-0"

GENERAL NOTES

1. ALL WASTE, SOIL PIPES SHALL BE SLOPED AT ¼" PER FOOT UNLESS NOTED OTHERWISE.
2. PLUMBING CONTRACTOR SHALL VERIFY ALL INVERT ELEVATIONS FIRST BEFORE PROCEEDING WITH WORK.
3. ALL PLUMBING WORK SHALL BE COORDINATED WITH OTHER TRADES TO AVOID ANY INTERFERENCE.
4. MAKE PROPER CONNECTIONS TO ALL PLUMBING FIXTURES AND EQUIPMENT WITH SHUT-OFF VALVES, UNIONS, TRAPS & ETC.
5. ALL PLUMBING WORK SHALL CONFORM TO THE RULES & REGULATIONS OF DISTRICT OF COLUMBIA AND DEPT. OF CORRECTIONS.

SYMBOLS

NEW			EXISTING
		SOIL OR WASTE PIPE	EX
	VP	VENT PIPE	EX
	CW	COLD WATER PIPE	EX
	HW	HOT WATER PIPE	EX
	HWC	HOT WATER CIRCULATING PIPE	EX
TW		TEMPERED WATER PIPE	
		PIPE TURNING UP	
		PIPE TURNING DN	
		GATE VALVE	
	CO	CLEANOUT	
		CONNECTION BETWEEN NEW & EXISTING LINES	

ABV ABOVE
AFF ABOVE FINISH FLOOR
CLG CEILING
DN DOWN
SP STANDPIPE
F FIRE LINE

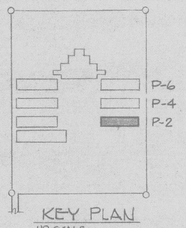

KEY PLAN

NO SCALE

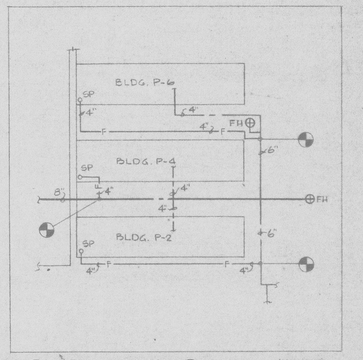

PARTIAL SITE PLAN – WATER

NO SCALE

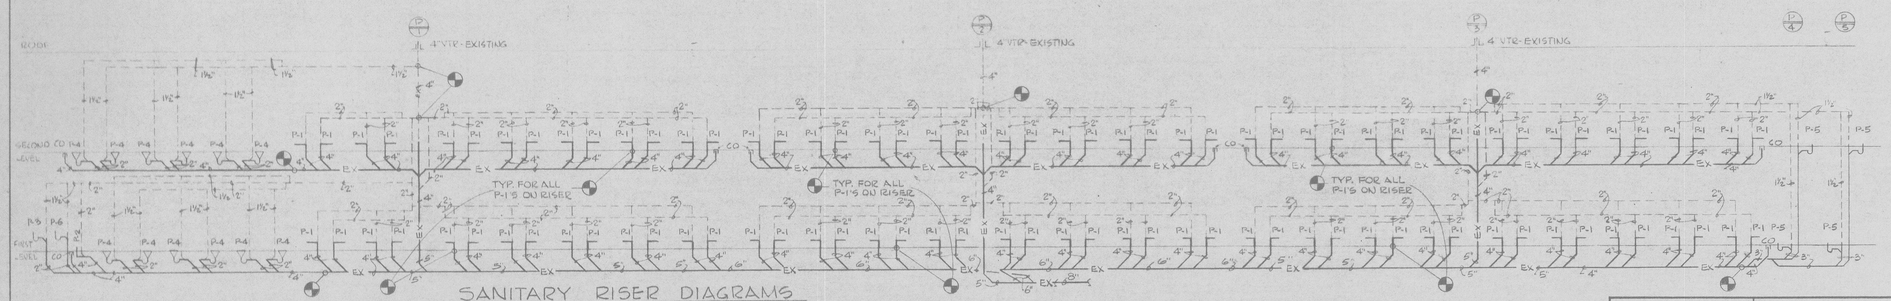

SANITARY RISER DIAGRAMS

NO SCALE

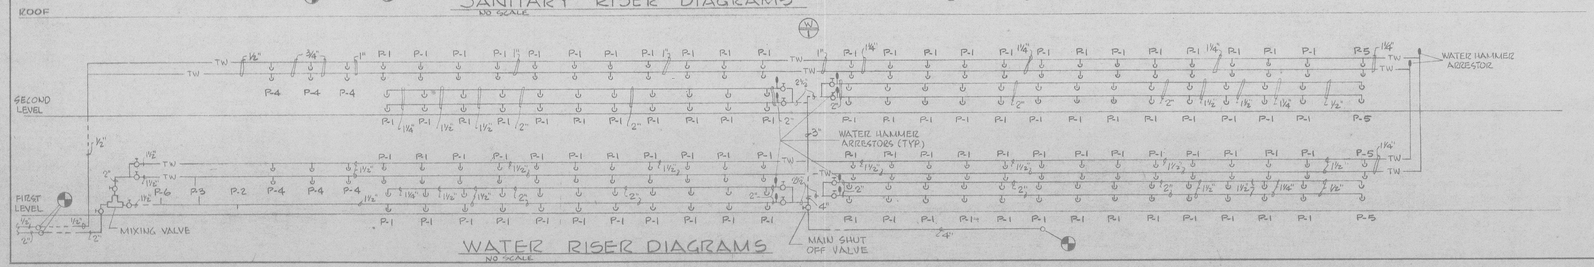

WATER RISER DIAGRAMS

NO SCALE

NORTH

1/8" = 1'-0" SCALE 5 0 5 10 15 20 FEET

DESIGNED					
DRAWN					
CHECKED					
CERTIFICATION	REVISION	DATE	DESCRIPTION	BY	APP

PROJECT DRAWINGS

BUILDING P-2 PLUMBING PLAN

RENOVATION OF BUILDINGS P-2, P-4, P-6
MAXIMUM SECURITY AREA
DEPT. OF CORRECTIONS - LORTON, VA

DRAWING NO. P-1

ASSISTANT DIRECTOR FOR BUREAU OF DESIGN AND ENGINEERING

DATE _____

REGISTRATION NO _____
DATE _____

ARCHITECT

DATE _____

LBC&W VIRGINIA

GOVERNMENT OF THE DISTRICT OF COLUMBIA
DEPARTMENT OF GENERAL SERVICES

PROJECT NO. F1-2534-77
DATE 2-22-1979
SHEET 12 OF 21