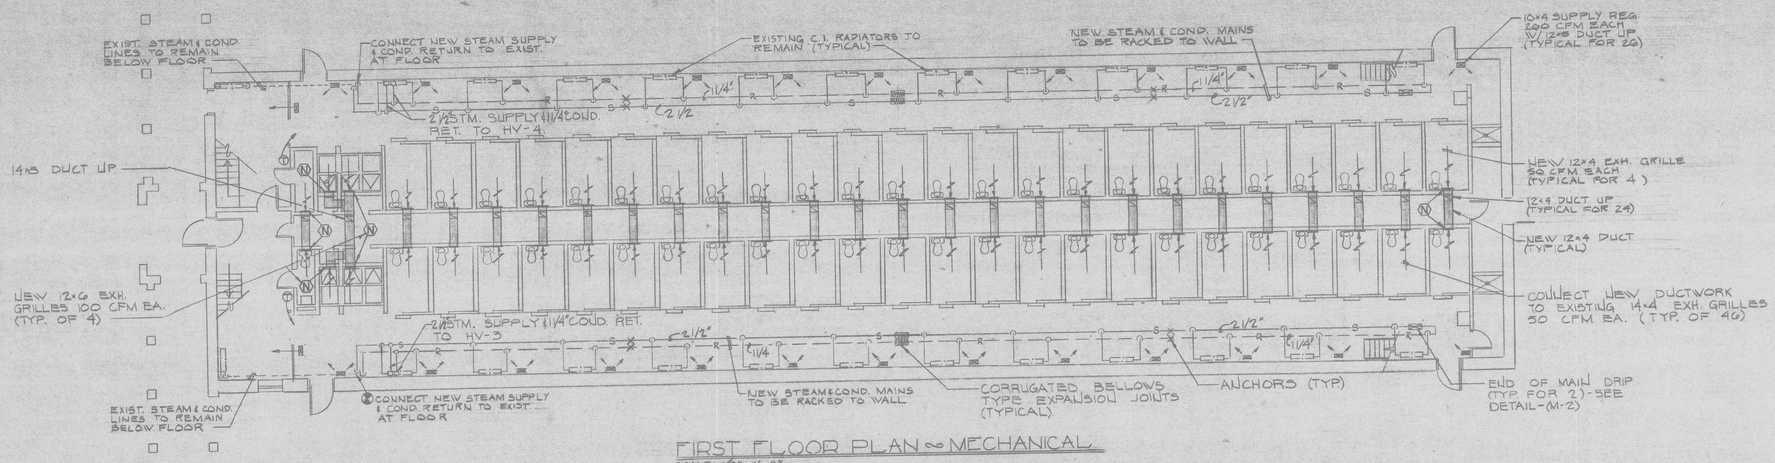

FIRST FLOOR PLAN ∞ MECHANICAL

SCALE: 1/8" = 1'-0"

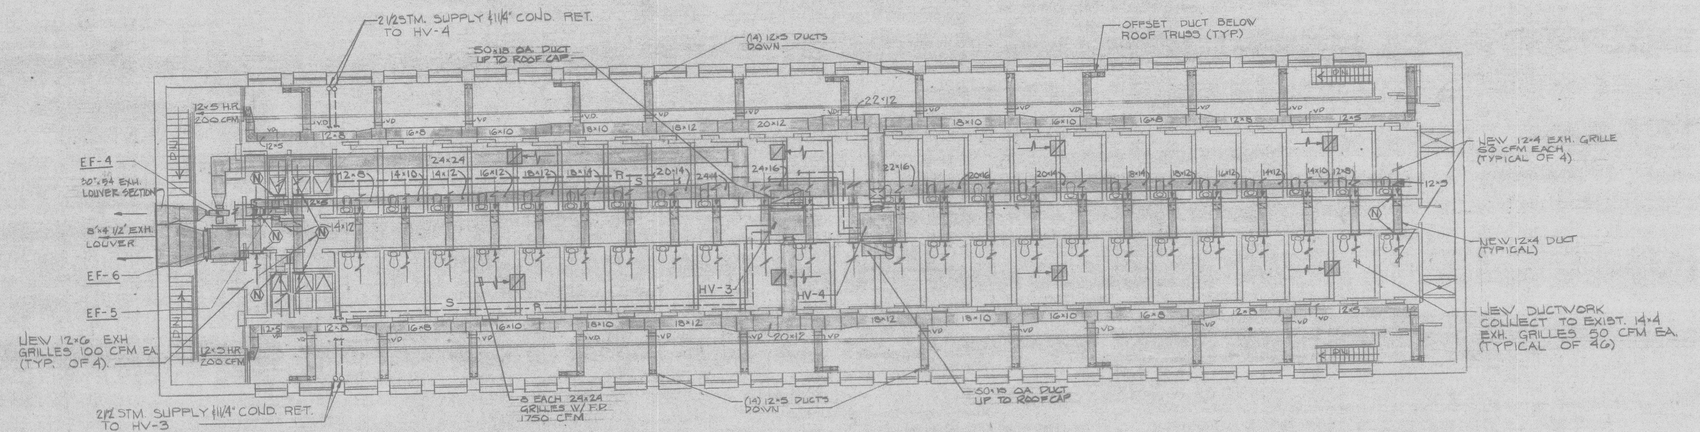

SECOND FLOOR PLAN ∞ MECHANICAL

SCALE: 1/8" = 1'-0"

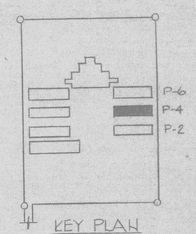

KEY PLAN

NO SCALE

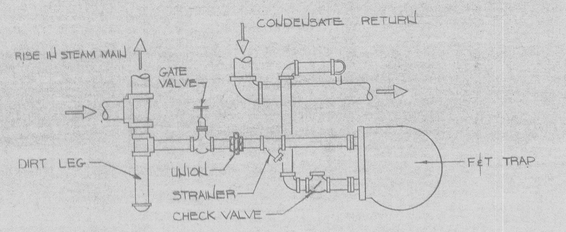

COMBINATION END OF MAIN DRIP & LIFT STATION DETAIL

NO SCALE

NORTH

1/8" = 1'-0" SCALE 5 0 5 10 15 20 FEET

DESIGNED						
DRAWN						
CHECKED						
CERTIFICATION	REVISION	DATE	DESCRIPTION		BY	APP

PROJECT DRAWINGS

BUILDING P-4 MECHANICAL PLAN

RENOVATION OF BUILDINGS P-2, P-4, P-6

MAXIMUM SECURITY AREA

DEPT. OF CORRECTIONS - LORTON, VA.

DRAWING NO M-2

LBC&W VIRGINIA ARCHITECTS ENGINEERS PLANNERS

ASSISTANT DIRECTOR FOR BUREAU OF DESIGN AND ENGINEERING

DATE

REGISTRATION NO.

DATE

ARCHITECT

DATE

GOVERNMENT OF THE DISTRICT OF COLUMBIA

DEPARTMENT OF GENERAL SERVICES

PROJECT NO FL-233H-77

DATE 3-30-1979

SHEET 16 OF 21