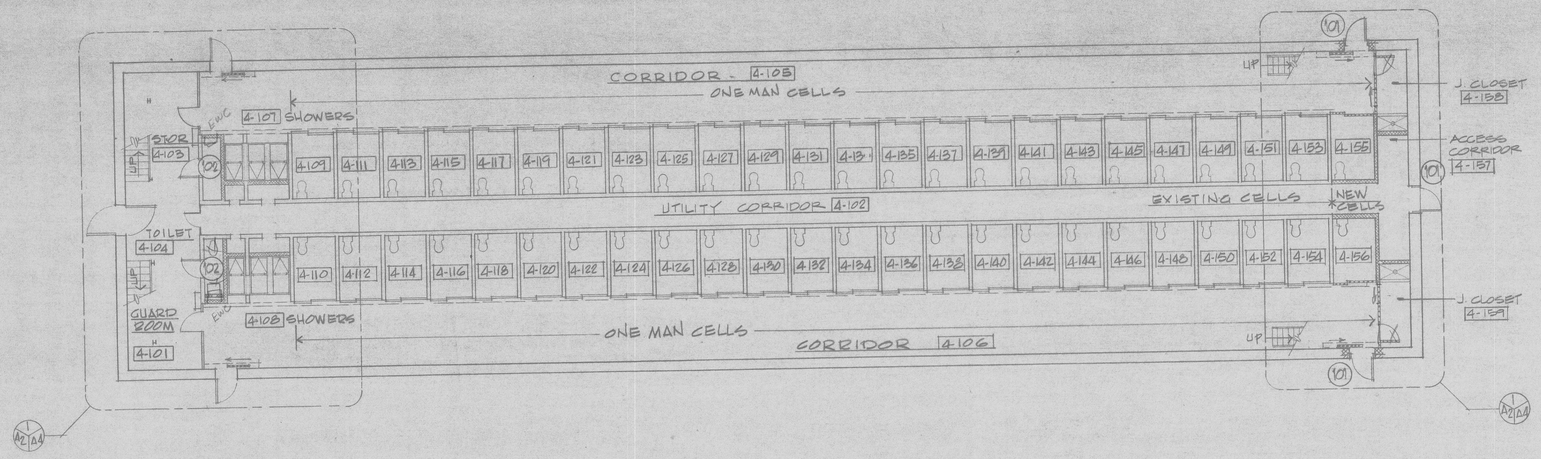

FIRST FLOOR PLAN
SCALE 1/8" = 1'-0"

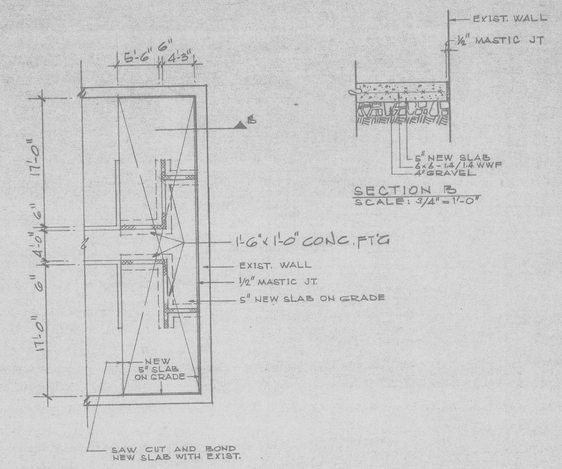

FOUNDATION PLAN
SCALE 1/8" = 1'-0"

SECTION B
SCALE: 3/4" = 1'-0"

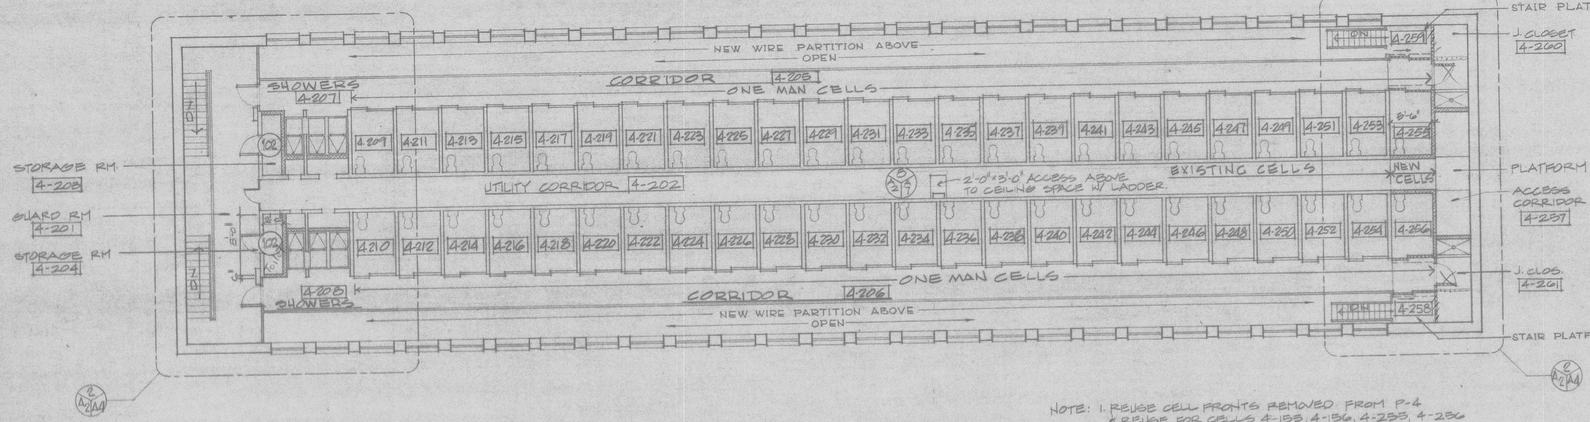

SECOND FLOOR PLAN
SCALE 1/8" = 1'-0"

NOTE: 1. REUSE CELL FRONTS REMOVED FROM P-4 & REUSE FOR CELLS 4-155, 4-156, 4-255, 4-256
2. INSTALL NEW ELECTRICAL DOOR OPERATORS FOR EXISTING CELL DOORS ON FIRST FLOOR
3. SEE DWG A-1 FOR PARTIAL CEILING PLAN

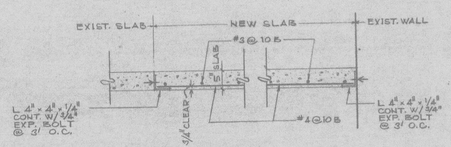

SECTION A-A
SCALE: 3/4" = 1'-0"

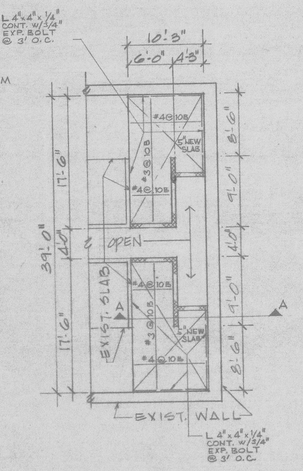

PARTIAL PLAN
SECOND FLOOR SLAB
SCALE: 1/8" = 1'-0"

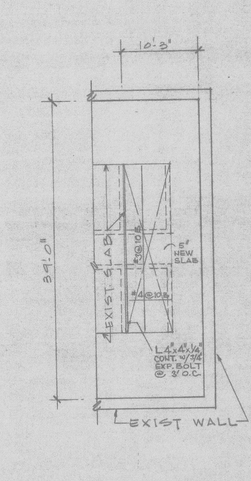

PARTIAL PLAN
CELL ROOF SLAB
SCALE 1/8" = 1'-0"

NORTH

1/8" = 1'-0" scale 5 0 5 10 15 20 feet

DESIGNED					
DRAWN					
CHECKED					
CERTIFICATION	REVISION	DATE	DESCRIPTION	BY	APP
			PROJECT DRAWINGS		
			FLOOR PLAN BUILDING P4	DRAWING NO	
			RENOVATION OF BUILDINGS P2, P4, P6 MAXIMUM SECURITY AREA DEPT. OF CORRECTIONS	A-2	
ASSISTANT DIRECTOR FOR BUREAU OF DESIGN AND ENGINEERING	REGISTRATION NO. A-1619		LBC&W VIRGINIA ARCHITECTS ENGINEERS PLANNERS		
DATE	ARCHITECT		GOVERNMENT OF THE DISTRICT OF COLUMBIA	PROJECT NO. 1888477	
	DATE		DEPARTMENT OF GENERAL SERVICES	DATE 3-22-1979	
				SHEET 6 OF 21	