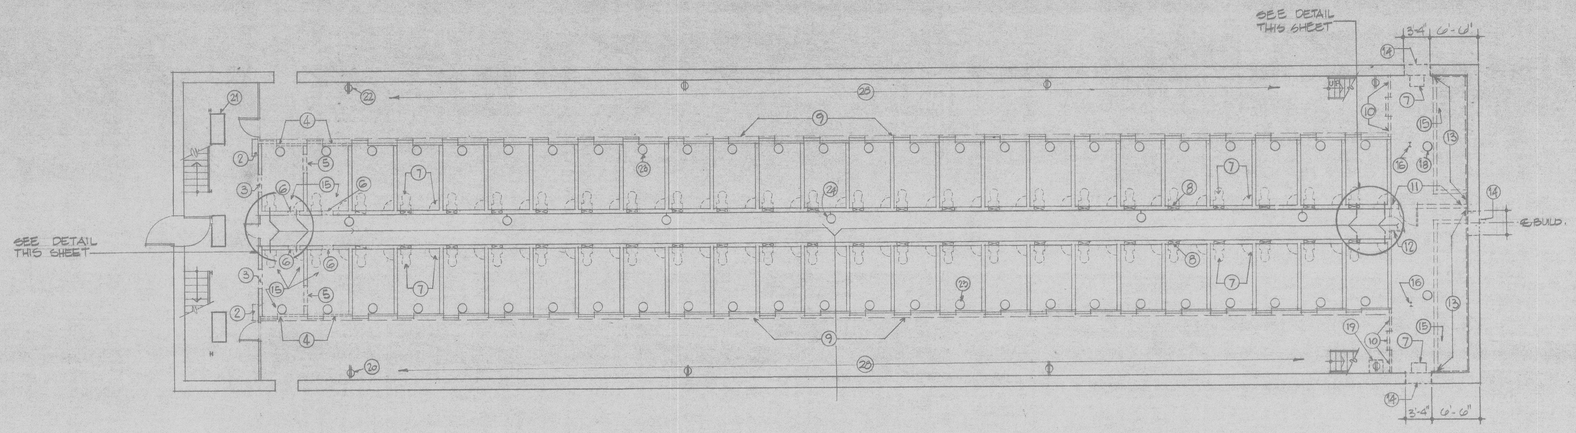

FIRST FLOOR PLAN
SCALE 1/8" = 1'-0"

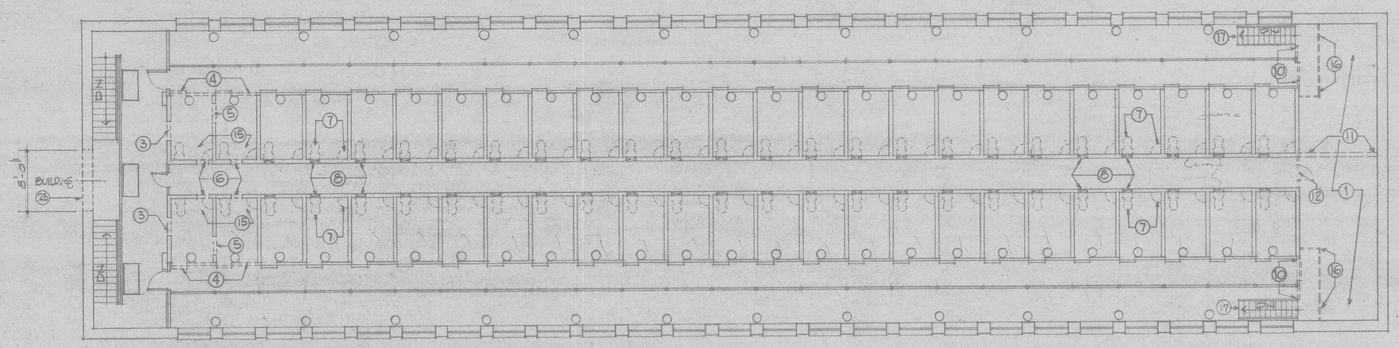

SECOND FLOOR PLAN
SCALE 1/8" = 1'-0"

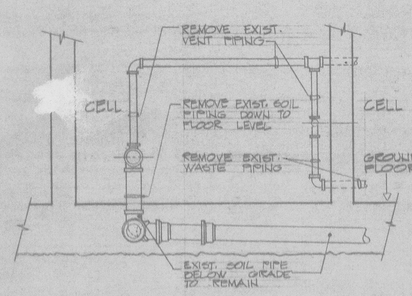

TYPICAL REMOVAL DETAIL
WITH WATER CLOSET
AT END OF BRANCH SEWER
NO SCALE

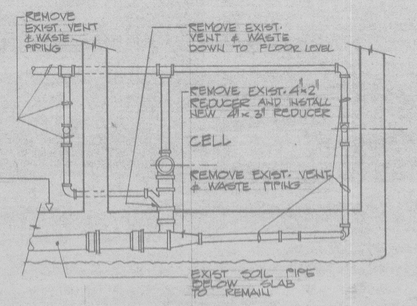

TYPICAL REMOVAL DETAIL
WITH LAVATORY
AT AND OF BRANCH SEWER
NO SCALE

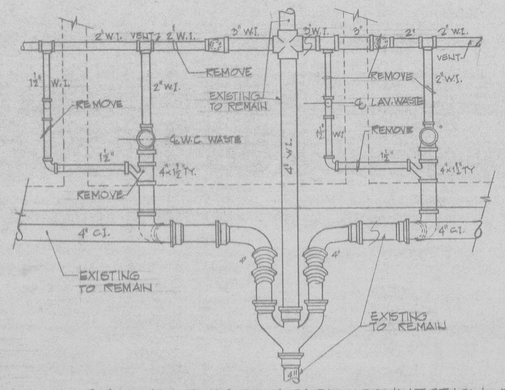

TYPICAL EXIST. STACK CONNECTION DETAIL
NO SCALE

DEMOLITION NOTES

1. PROTECT ALL EXISTING AREAS NOT AFFECTED BY NEW WORK FROM DAMAGE DURING DEMOLITION
2. RESTORE AREAS TO REMAIN, DAMAGED BY DEMOLITION TO ORIGINAL CONDITION
3. DEMOLITION INDICATED IN THIS DRAWING, IS ONLY FOR AREAS WHERE NEW WORK IS TO BE DONE. APPROVAL SHALL BE OBTAINED PRIOR TO THE TEMPORARY REMOVAL OF EXISTING ITEMS, CONSIDERED BY THE CONTRACTOR INCIDENTALLY NECESSARY FOR THE EXECUTION OF THE WORK
4. ITEMS INDICATED TO BE REMOVED AND RE-USED SHALL BE PROTECTED FROM DAMAGE DURING REMOVAL, SAFELY STORED AND RESTORED TO ORIGINAL CONDITION BEFORE RE-INSTALLATION WHERE INDICATED
5. ITEMS REMOVED BY CONTRACTOR TO FACILITATE WORK SHALL BE TREATED SAME AS NOTE 4 ABOVE
6. SYMBOL (1) IN THE DEMOLITION PLAN, DENOTES WORK REQUIRED, AS FOLLOWS:

(1) REMOVE STEEL CEILING GRILLE
(2) REMOVE CELL DOORS LOCKING CABINET
(3) CUT OPENING IN CONC. WALL FOR 2'-0" x 6'-8 DOORS
(4) REMOVE CELL DOOR AND GRILLE WALL
(5) CUT OPENING IN CONCRETE WALL 2'-6" W x 7'-4" HIGH
(6) CUT OPENING IN CONCRETE WALL 1'-6" W x 6'-0" HIGH
(7) REMOVE ALL PLUMBING FIXTURES AND ANCHORING DEVICES TO WALLS & FLOORS (TYP ALL CELLS)
(8) CUT OPENING IN CONC. WALL 1'-4" W x 1'-8" H, 6'-8" A.F.F.
(9) REMOVE ALL DOOR CLOSING AND LOCKING MECANISMS
(10) REMOVE GRILLE WALLS AND DOORS
(11) REMOVE MASONRY WALL AND DOOR
(12) REMOVE STEEL PLATE WALL AND ACCESS DOORS
(13) REMOVE Q.T. FLOOR, CERAMIC TILE FINISH AT WALLS, LOW SHOWER PARTITIONS, FLOOR DRAINS AND SHOWER HEADS AND PIPING
(14) CUT OPENING IN EXTERIOR MASONRY WALL FOR 8'-0" x 6'-8" DOOR (SHORE TOP OF OPENING UNTILL INSTALLATION OF LINTEL
(15) CUT FLOOR SLAB AS REQUIRED FOR THE INSTALLATION OF NEW PLUMBING FIXTURES (W.C., LAV, SHOWERS & SINK).
(16) REMOVE STAIR PLATFORM, SUPPORTS AND CONNECTIONS TO WALLS
(17) REMOVE METAL STAIRS IF REQUIRED FOR CONSTRUCTION OF NEW SECOND FLOOR SLAB
(18) CEILING MOUNTED INCANDESCENT LIGHTING FIXTURES IN SHOWER AREA TO BE REMOVED (TYPICAL FOR 2 FIXTURES)
(19) ELECT. WTR. COOLER TO BE REMOVED
(20) RECEPTACLES TO BE REMOVED (TYPICAL FOR 4)
(21) CEILING MOUNTED FLUORESCENT LIGHTING FIXTURES TO BE REMOVED (TYPICAL FOR 3 FIXTURES)
(22) RECEPTACLES TO BE REMOVED (TYPICAL OF 4)
(23) CEILING MOUNTED INCANDESCENT LIGHTING FIXTURES TO BE REMOVED (TYPICAL OF 80 FIXTURES)
(24) WALL MOUNTED INCANDESCENT LIGHTING FIXTURES TO BE REMOVED (TYPICAL FOR 6 FIXTURES)
(25) CUT OPENING IN EXTERIOR MASONRY WALL FOR 8'-0" x 4'-0" LOUVER (SHORE TOP OF OPENING UNTILL INSTALLATION OF LINTEL
(26) CUT CONC. IN CLG. FOR 2'-0" x 3'-0" OPNG COORDINATE LOCATION W/ GENERAL CONTRACTOR
(27) CUT FLOOR SLAB 1'-6" WIDE CENTERED UNDER NEW MASONRY WALL, REMOVE GRAVEL & SOIL TO 8" DEPTH
(28) REMOVE ALL STEAM & CONDENSATE RETURN PIPING TO RADIATORS

NORTH

1/8" = 1'-0" scale (5 0 5 10 15 20 feet)

DESIGNED					
DRAWN					
CHECKED					
CERTIFICATION	REVISION	DATE	DESCRIPTION	BY	APP

PROJECT DRAWINGS

DEMOLITION OF BUILDING P-4

RENOVATION OF BUILDING P2, P4, P6
MAXIMUM SECURITY AREA
DEPT. OF CORRECTIONS, LORTON

LBC&W VIRGINIA

GOVERNMENT OF THE DISTRICT OF COLUMBIA
DEPARTMENT OF GENERAL SERVICES

DRAWING NO D-2

PROJECT NO PL 289-077
DATE 8-20-1979
SHEET 5 OF 21

ASSISTANT DIRECTOR FOR BUREAU OF DESIGN AND ENGINEERING
DATE

REGISTRATION NO A-1409
DATE 1983

ARCHITECT
DATE