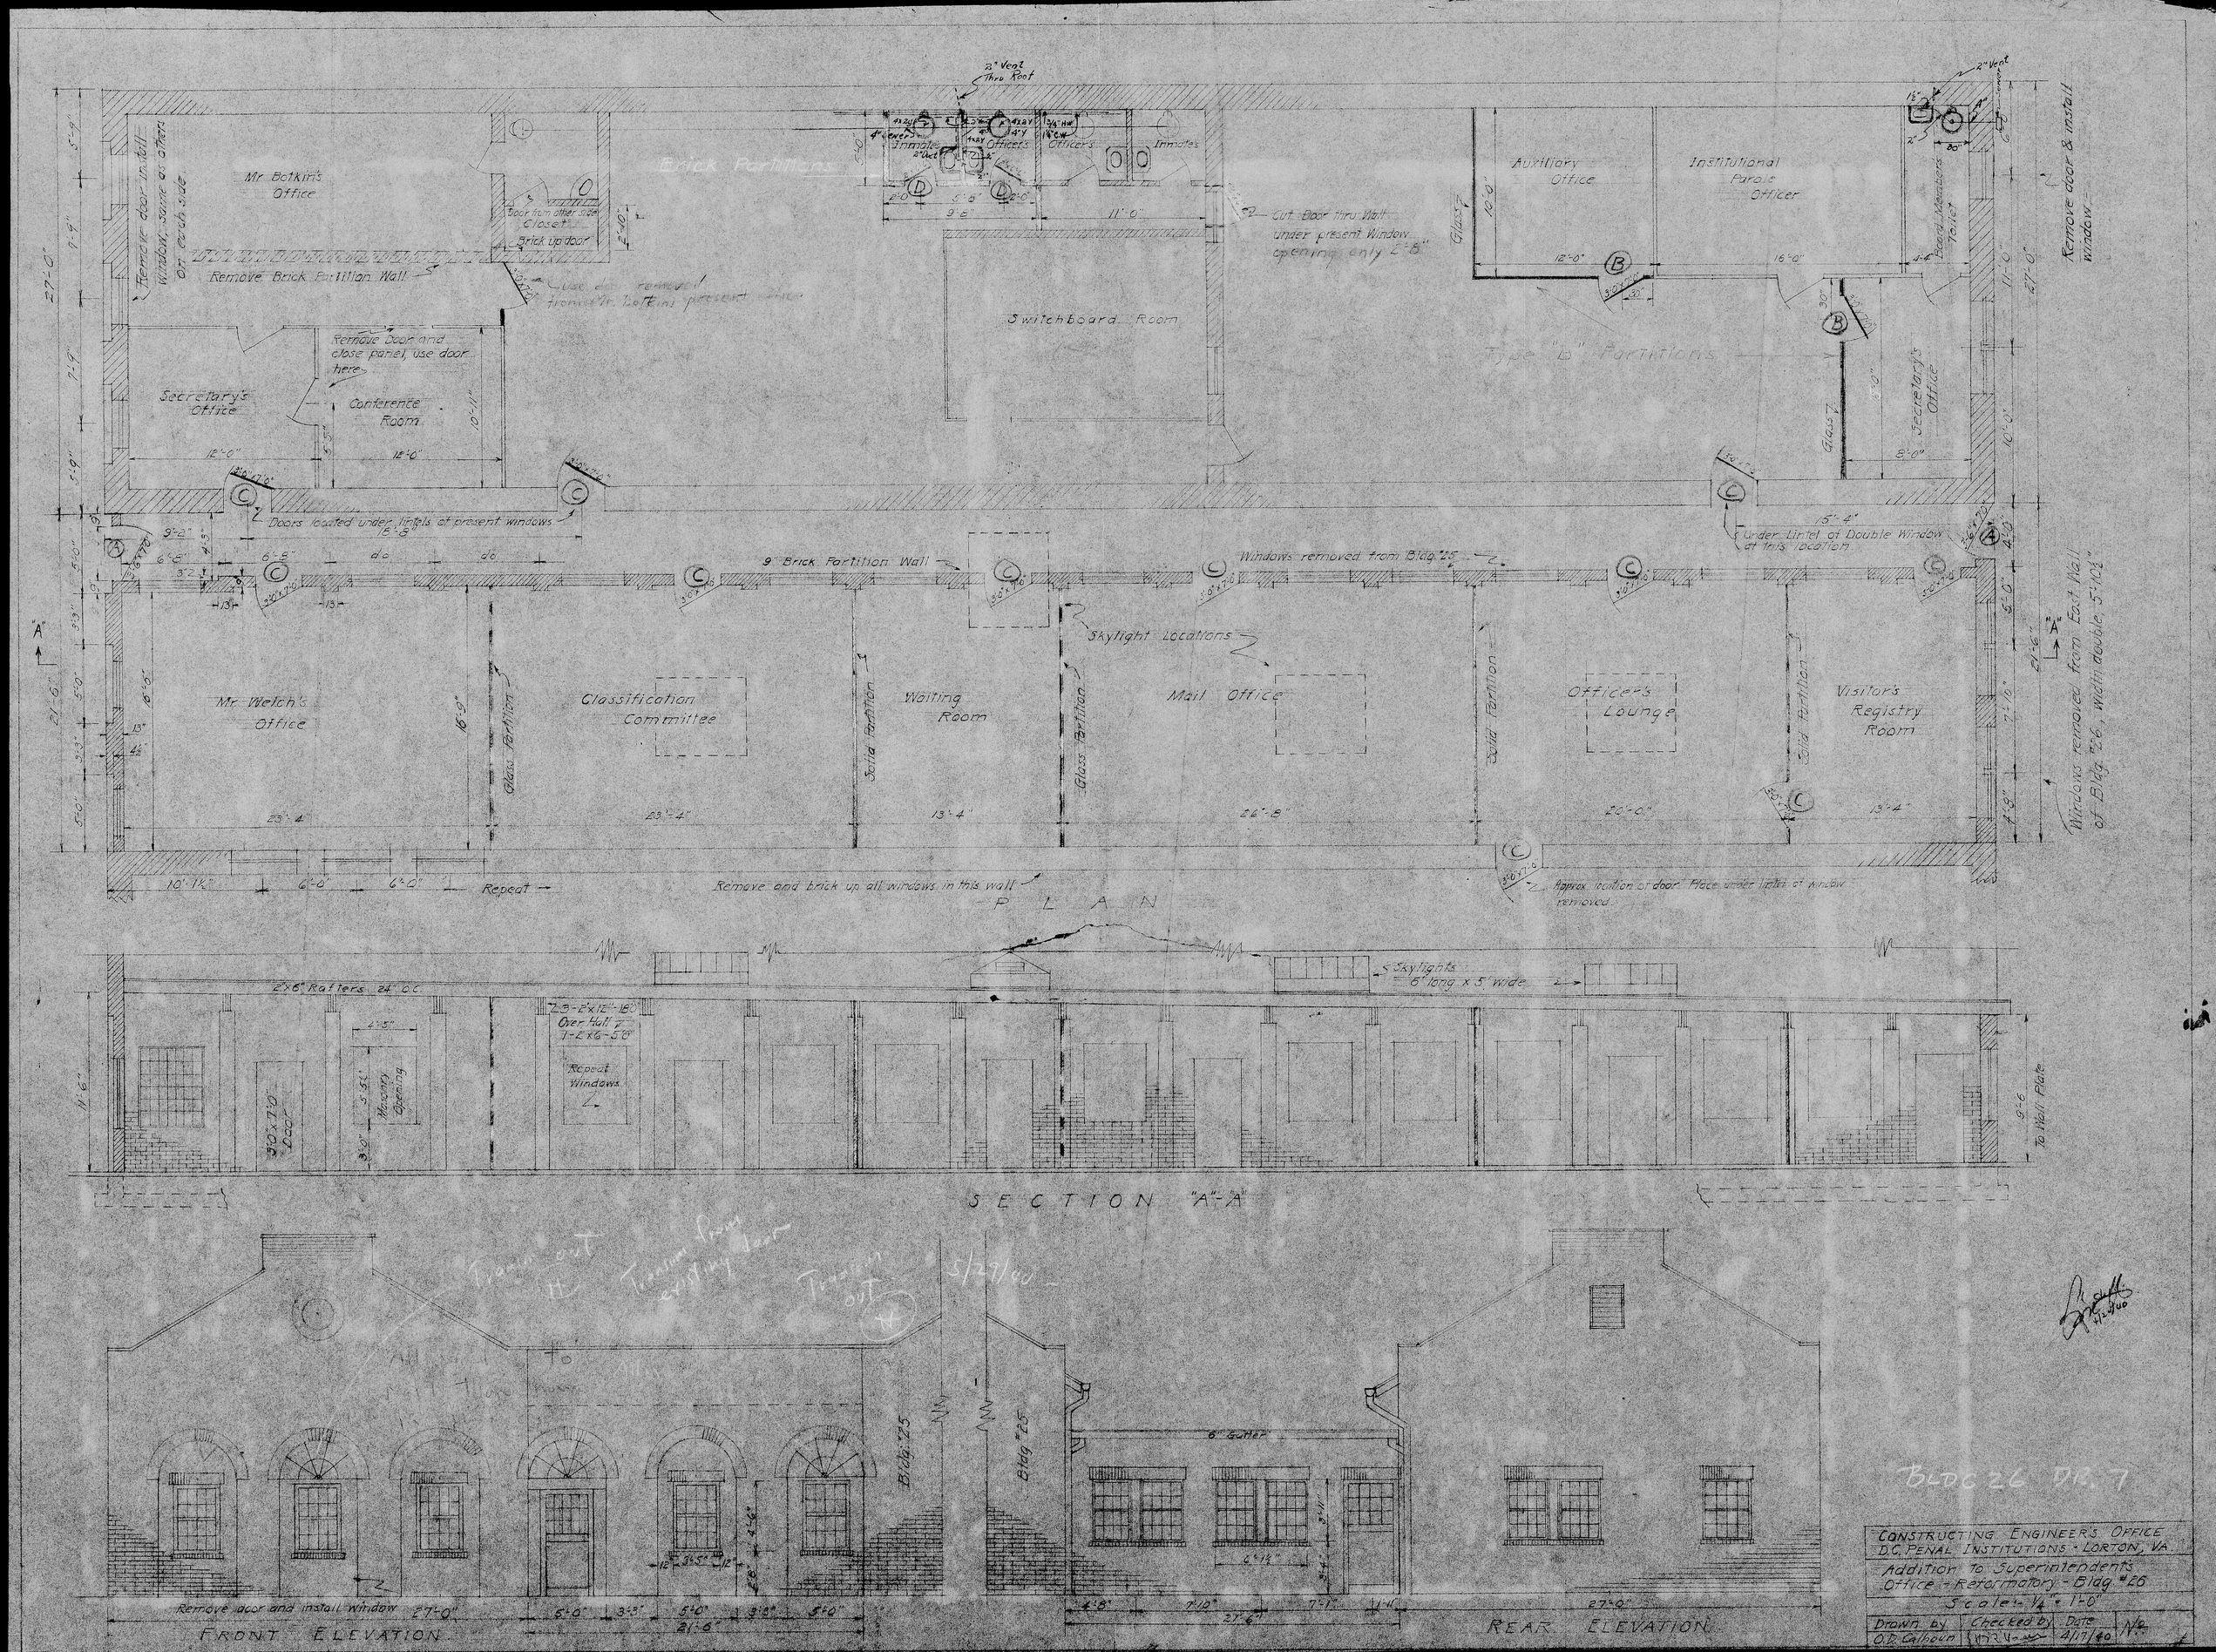

Mr Botkin's Office
Remove door install window, same as others on each side
Remove Brick Partition Wall
Door from other side Closet
Brick up door
Use door removed from Mr. Botkin's present office
Brick Partitions
Inmates
Officers
Cut Door thru Wall under present Window opening only 2'-8"
Switchboard Room
Auxiliary Office
Institutional Parole Officer
Board Members Toilet
Remove door & install window
Type "B" Partitions
Secretary's Office
Remove Door and close panel, use door here
Conference Room
Doors located under lintels of present windows
Under Lintel of Double Window at this location
9" Brick Partition Wall
Windows removed from Bldg. #25
Skylight Locations
Mr Welch's Office
Classification Committee
Waiting Room
Mail Office
Officer's Lounge
Visitor's Registry Room
Glass Partition
Solid Partition
Windows removed from East Wall of Bldg. #26, width double 5'-10½"
Repeat
Remove and brick up all windows in this wall
Approx. location of door. Place under lintel of window removed.
PLAN
2"x6" Rafters 24" O.C.
Skylights 6' long x 5' wide
Over Hall 1-2x6-5'0"
Repeat Windows
Masonry Opening
To Wall Plate
SECTION "A"-"A"
Transom out
Transom from existing door
Transom out
5/29/40
Bldg. #25
6" Gutter
Remove door and install window
FRONT ELEVATION
REAR ELEVATION
BLDG 26 DR. 7
CONSTRUCTING ENGINEER'S OFFICE
D.C. PENAL INSTITUTIONS - LORTON, VA.
Addition to Superintendent's Office - Reformatory - Bldg. #26
Scale: 1/4" = 1'-0"
Drawn by O.D. Calhoun
Checked by
Date 4/17/40